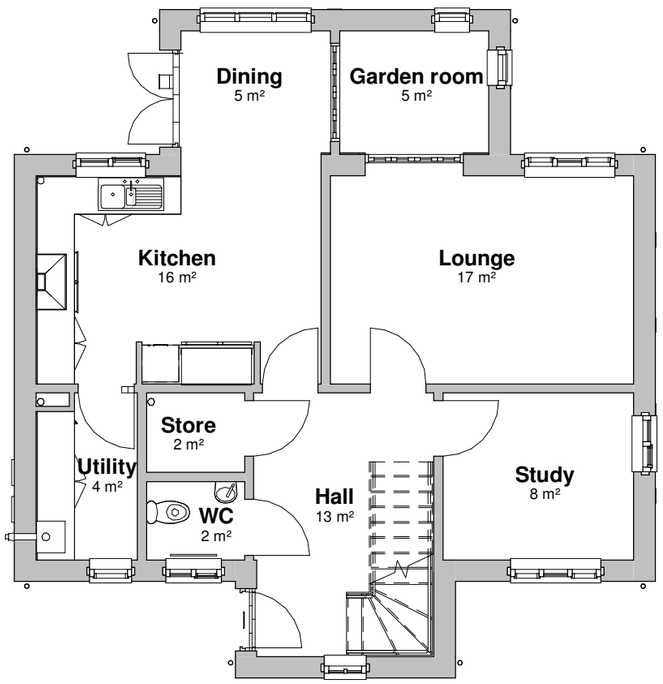

ground floor plan
1 : 100

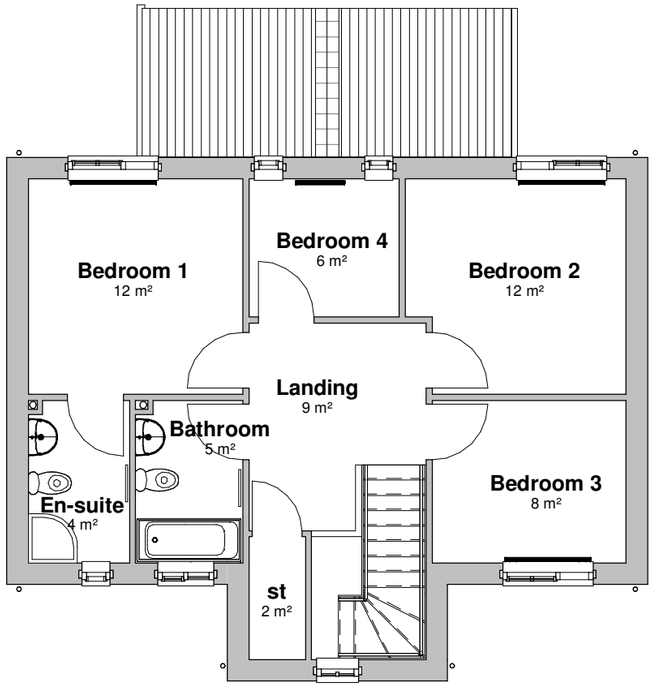

first floor plan
1 : 100

ctd architects
Clerk Bank House
Clerk Bank
LEEK
Staffordshire
ST13 5HE
t : 01538 373477
f : 01538 386503
e : info@ctdarchitects.co.uk
w : www.ctdarchitects.co.uk

ctd architects © 2018
- This drawing is copyright.
- All dimensions to be checked on site before proceeding.
- Contractor must notify the architect of any discrepancies before proceeding.
- Contractor to check/adjust dimensions of new work to suit existing conditions. Do not assume existing structure or details are plumb, square or level.
- All drawings to be read in conjunction with all other consultants drawings and specs.

Rev	Date	Drawn	Description

Client: Purple Places Limited

Project: Residential Development
Sugar Street,
Rushton Spencer

Title: house type D
Planning floor plans

Scale 1 : 100 | Size A3 | Drawn SAT | Chk'd PR | Date 25/04/18

Status: PRELIMINARY

Job No. 1773 | Drawing No D 102 | Rev.