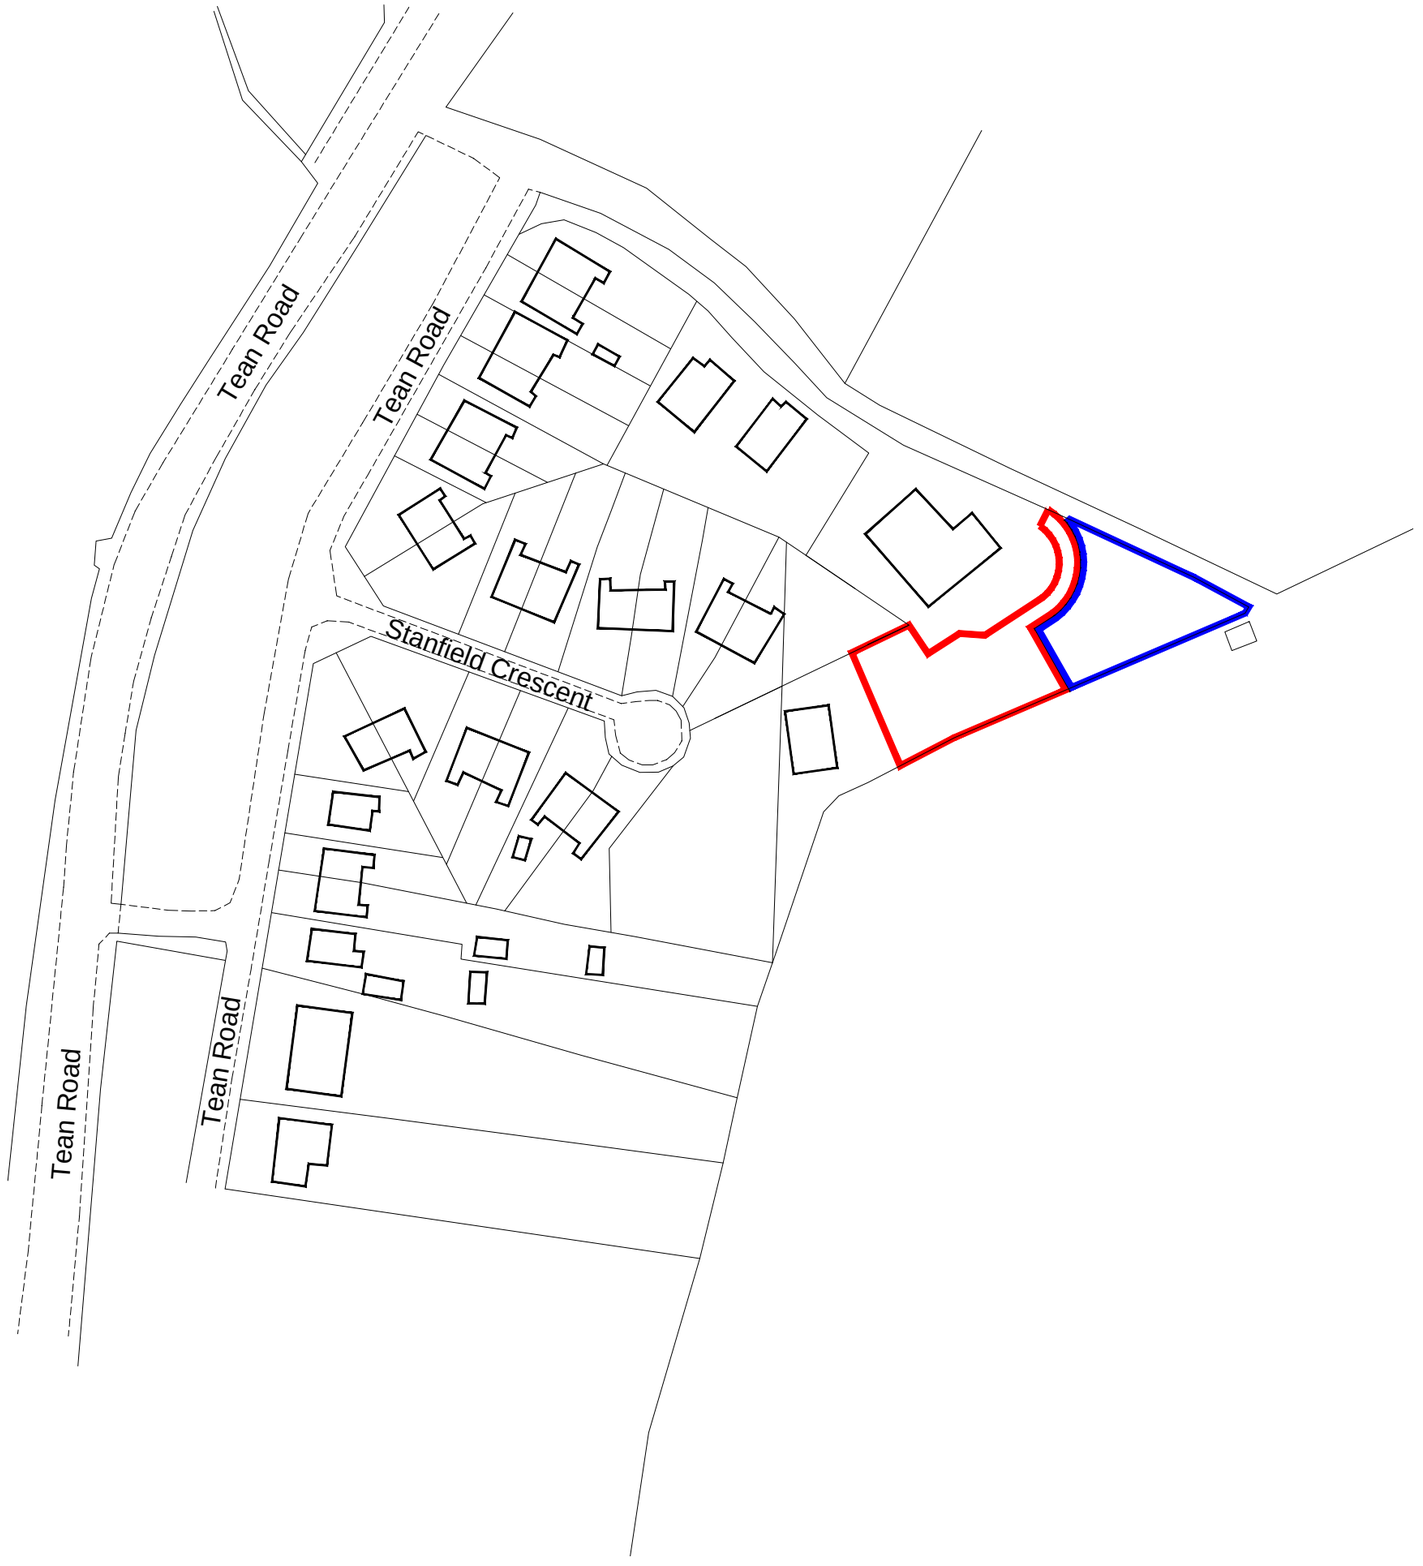

Copyright of this drawing is vested in the Architect and it must not be copied or reproduced without consent. Figured dimensions only are to be taken from this drawing. All contractors must visit the site and be responsible for taking and checking all dimension relative to their work. HUAM Ltd are to be advised of any variation between drawings and site conditions.

This drawing is issued for planning purposes only. Please note that paper prints of this drawing may not be an accurate reproduction of the given scale. Key dimensions are noted for reference.

Rev.	Drawn	Comments	Date
A	AS	Red and blue boundaries changed	17.05.18

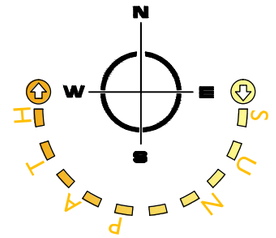

Scale Bar
0m 10m 20m 30m 40m 50m 60m

hulmeupright
architects
Queens Gardens Business Centre
31a Ironmarket
Newcastle under Lyme
Staffordshire
ST5 1RP

Tel: 01782 621949
Email: stoke@hu-arch.co.uk
www.hulmeupright.co.uk

Client
Mr R Tavinor

Project
Proposed New Dwelling,
Brooksedge, Cheadle

Title
Location Plan

Status
Planning

Date 17.05.18
Drawn MRF & AS
Scale @A3 1:1000
Checked

Project No M1230
Drawing No. AL[0]01
Rev A