Copyright of this drawing is vested in the Architect and it must not be copied or reproduced without consent. Figured dimensions only are to be taken from this drawing. All contractors must visit the site and be responsible for taking and checking all dimensions relative to their work. Hewitt&Carr Architects Ltd are to be advised of any variation between drawings and site conditions.
CLIENTS ARE ADVISED TO CLARIFY DIMENSIONS WITH THE ARCHITECT PRIOR TO SETTING OUT AND NOT TO SCALE FROM THE DRAWING

Rev.	Drawn	Comments	Date
A	BC	Amendments following meeting with client 14.05.18	17.05.18
B	BC	Alteration to form two storey extension	24.05.18
C	BC	Alteration to external kitchen wall	25.05.18
D	BC	Alteration to roof.	15.06.18
E	BC	Demolition Layer Turned On.	18.06.18

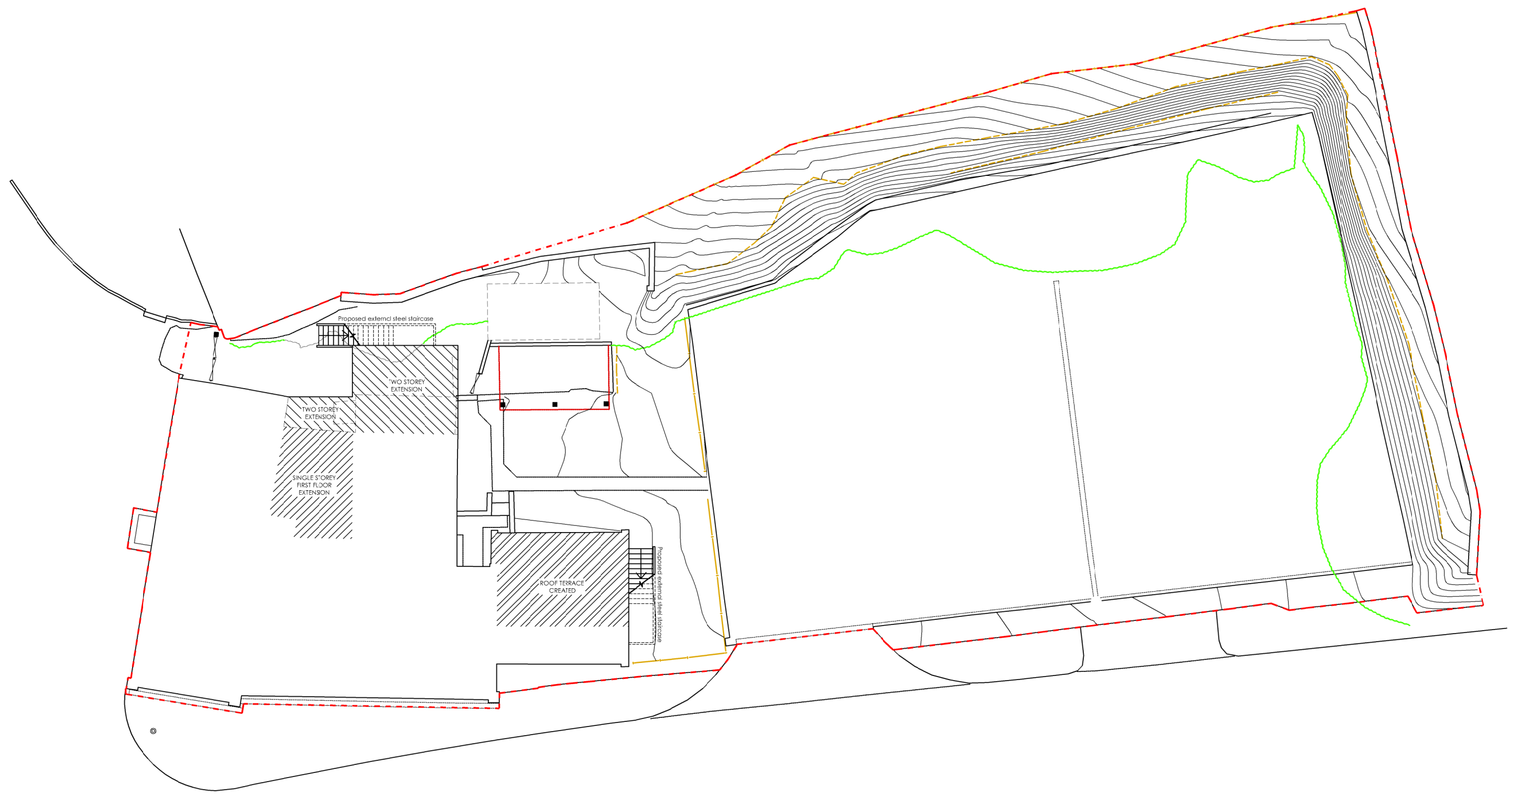

Site Plan 1:200

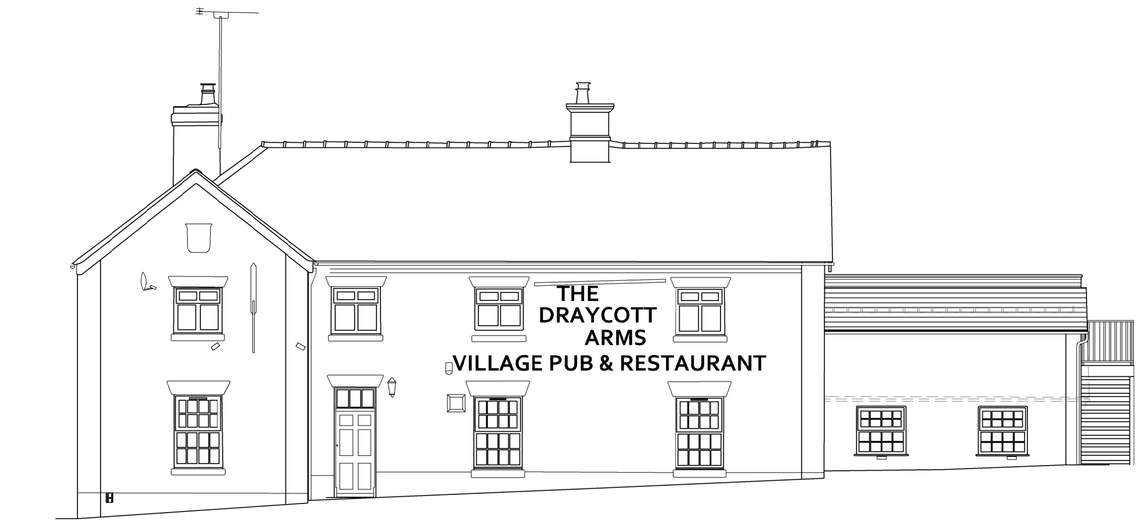

Uttoxeter Road Elevation 1:100



Rear Elevation 1:100

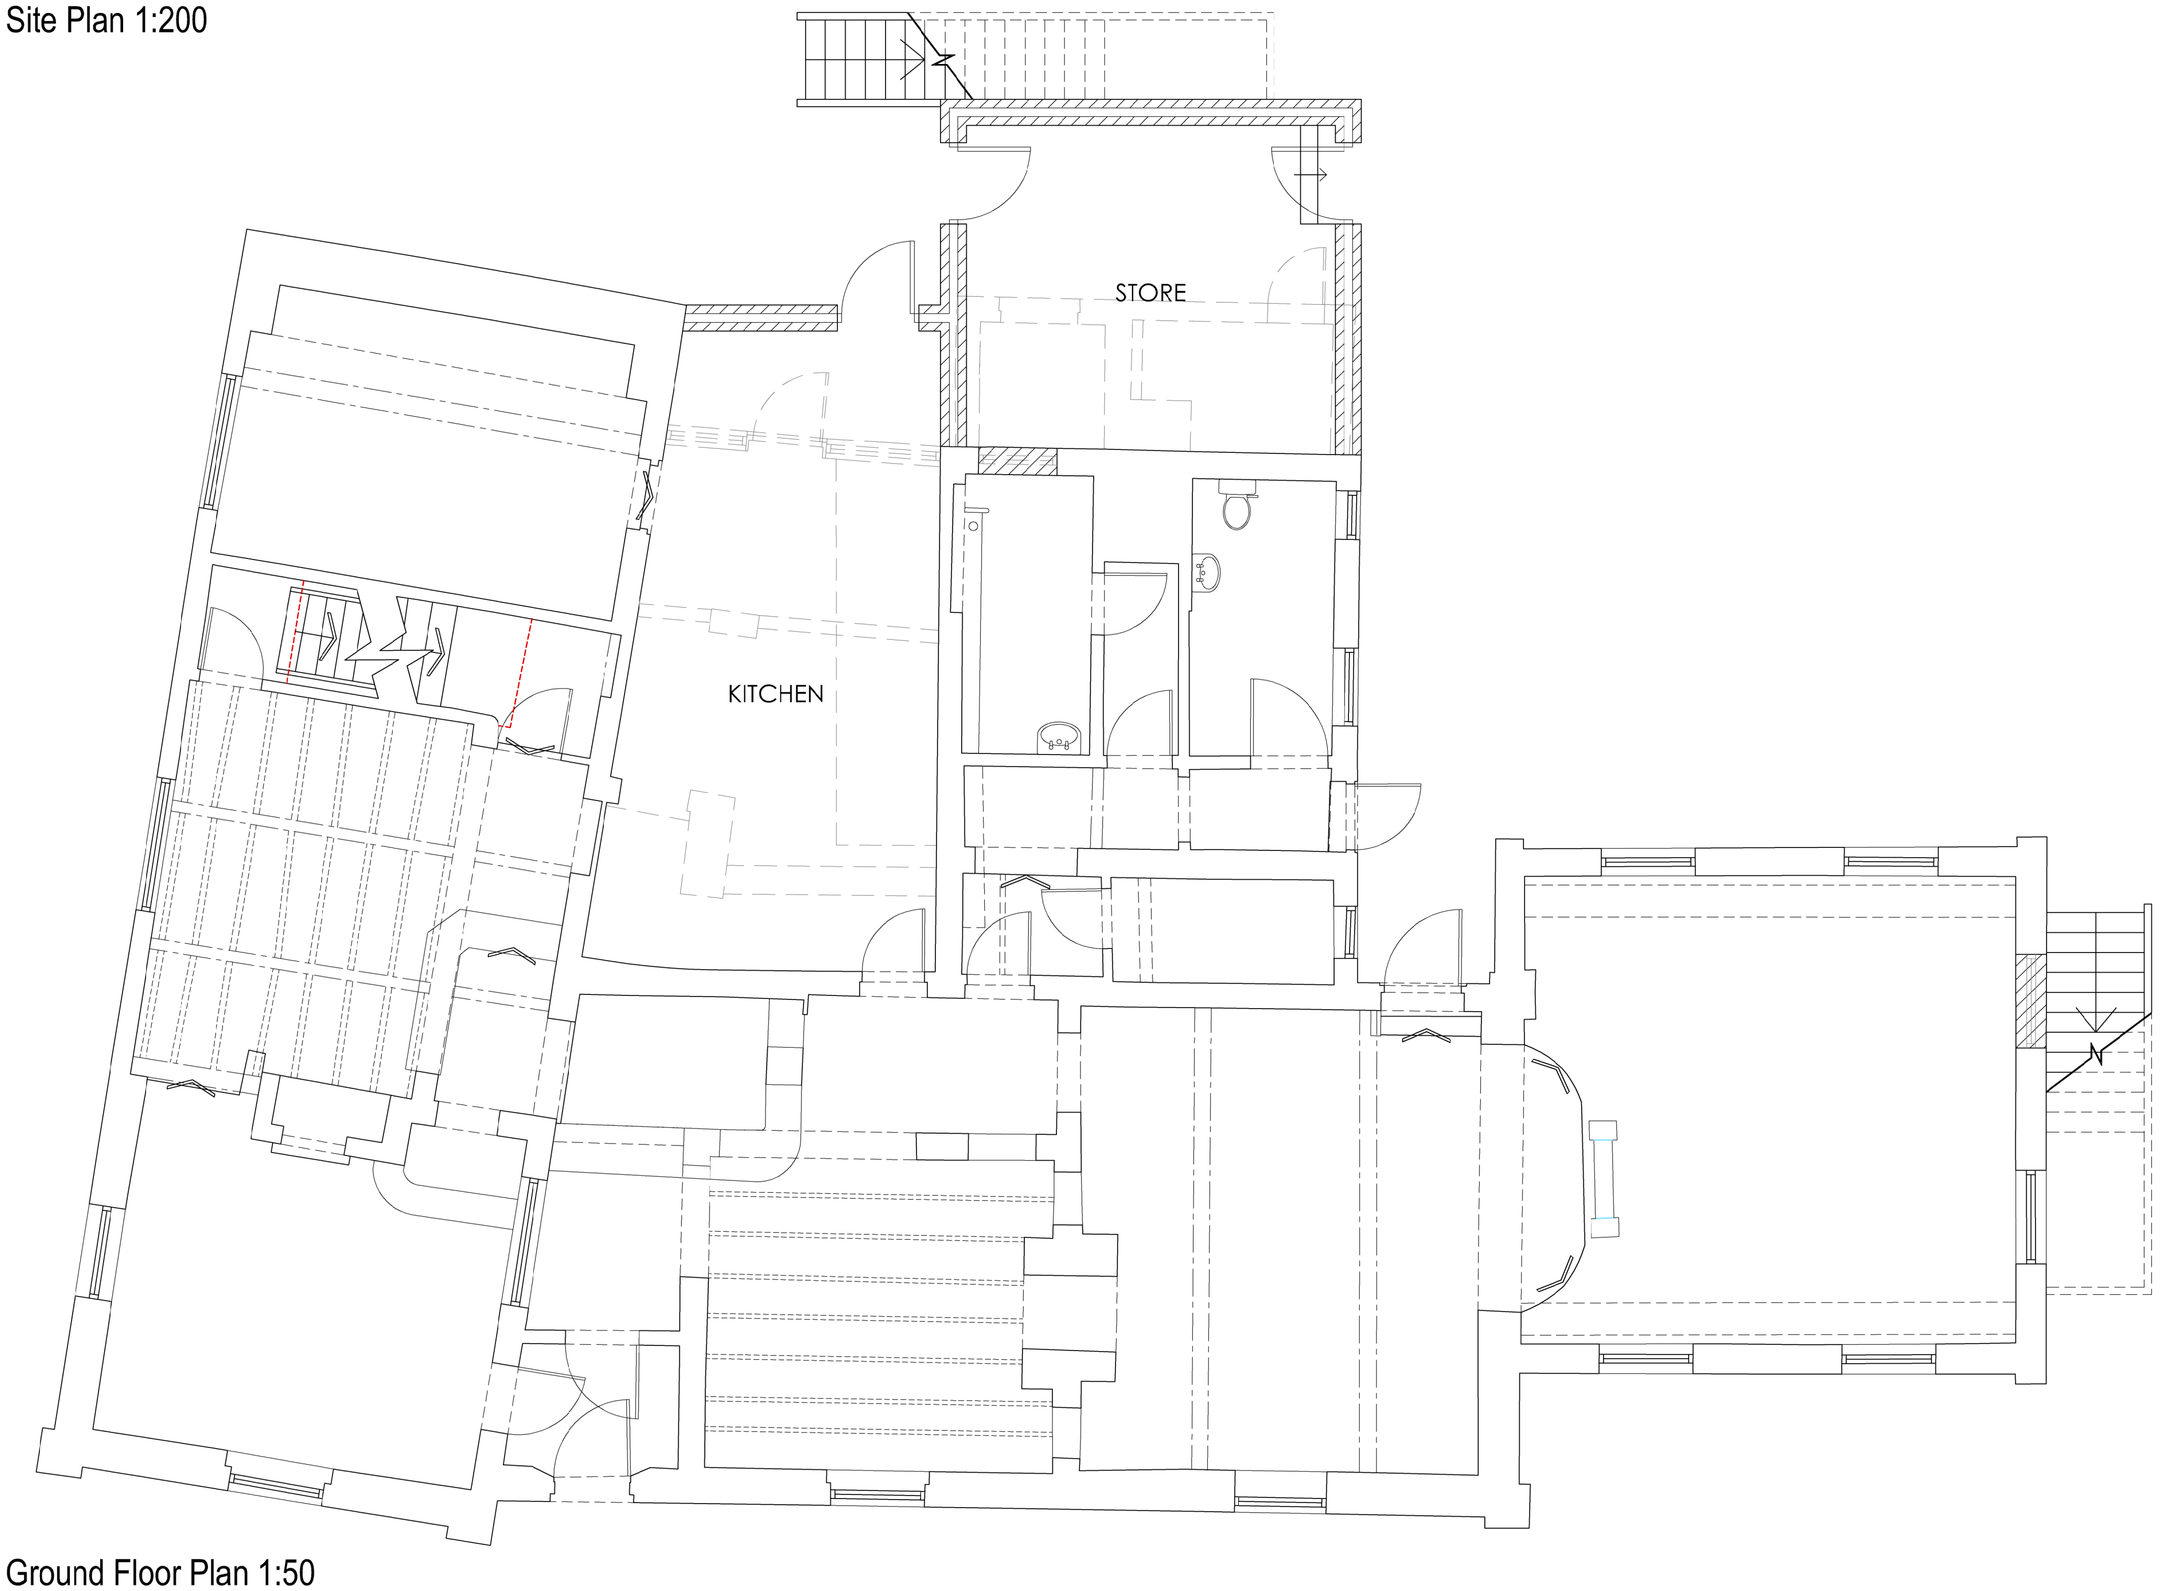

Ground Floor Plan 1:50



Cheadle Road Elevation 1:100

Hewitt&Carr Architects
A: 2-4 Cross Street I Cheadle I Staffordshire I ST10 1NP
T: 01538 756888
E: enquiries@hcarchitects.co.uk
W: www.hcarchitects.co.uk

Client
Miss Zara Hutson

Project
Proposed extension and alterations at the Draycott Arms Public House, Cheadle Road, Draycott in the Moors

Title
Ground Floor Plan, Site Plan & Elevations as Proposed

Status
Scheme

Date May 2018 Drawn

Scale @ A1 as stated Checked

Project No 00764 Drawing No. AL(0)02 Rev E

SCHEME

File Ref: H:\REF