

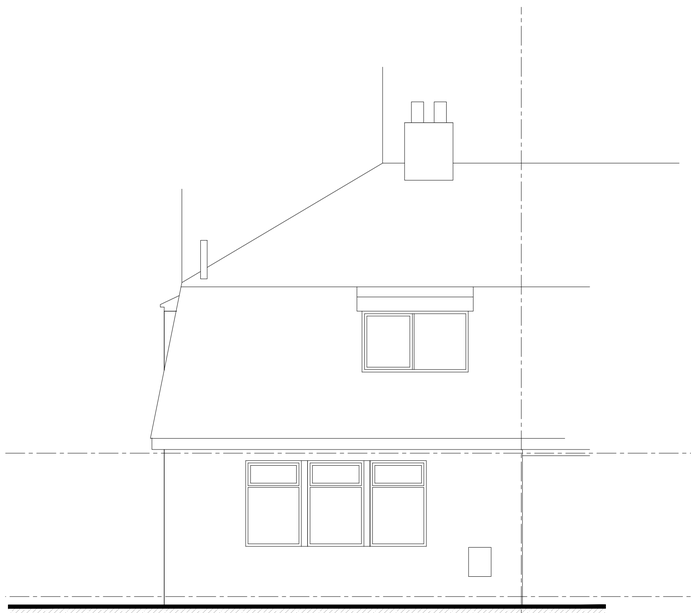


West Elevation Scale 1:50

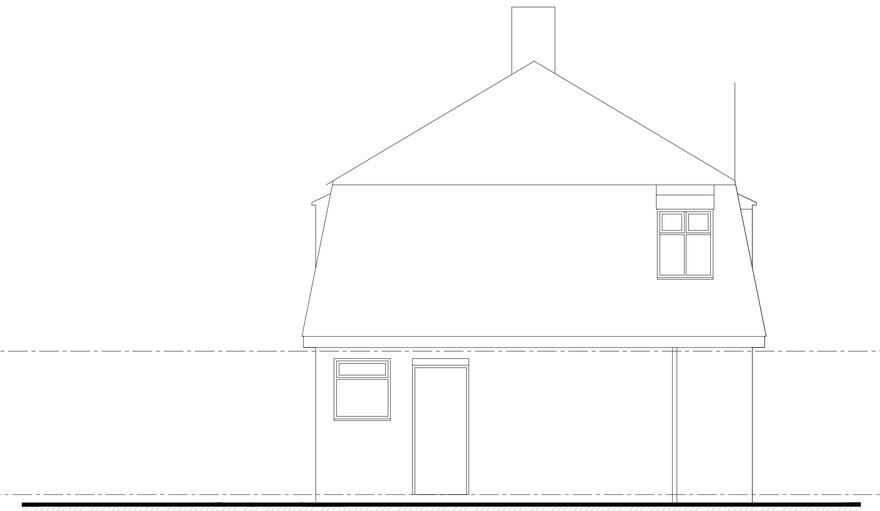


North Elevation Scale 1:50

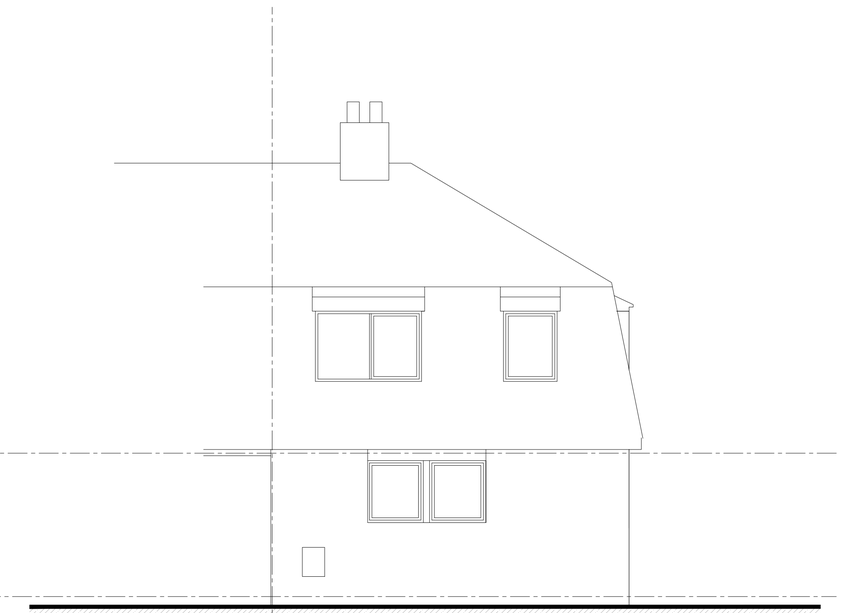


East Elevation Scale 1:50




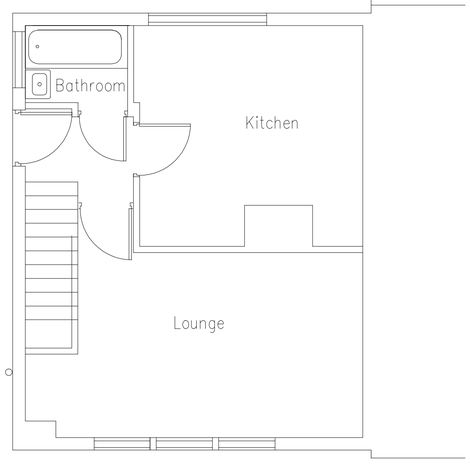


Ground Floor Scale 1:50

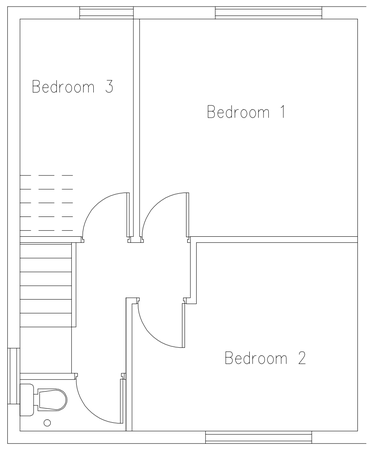


First Floor Scale 1:50

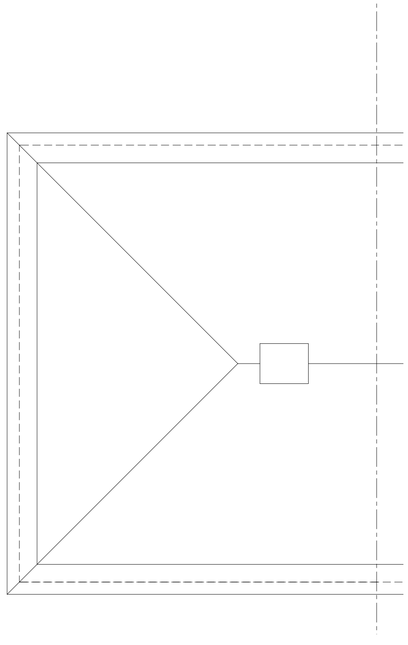

Roof Plan Scale 1:50

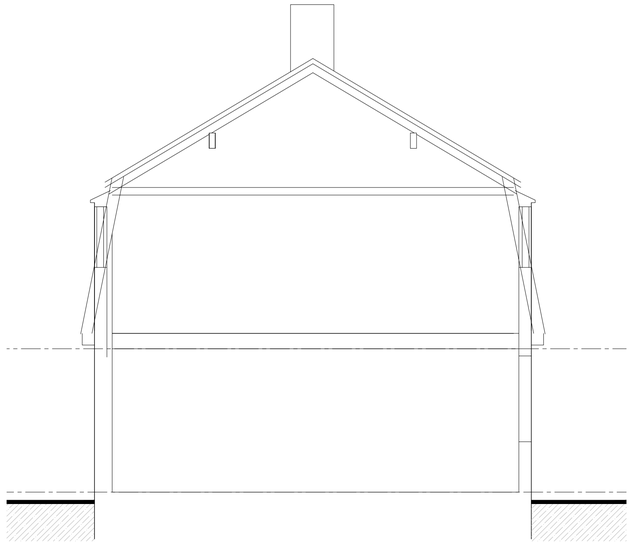

Typical Section Scale 1:50

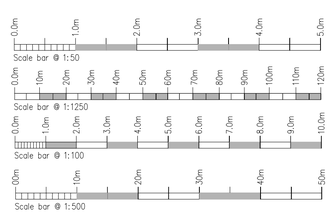

Rev.	Drawn	Comments.	Date

MAC
ARCHITECTURAL DESIGN LTD
Moorland House, 123 Moorland Road, Burslem, ST6 1JD.
T:01782 503302 E:admin@mac-arch.co.uk

Client:
Mr D. Simcock

Project:
Proposed Extensions & Alterations
at 4 Chestnut Road Brown Edge,
Stoke on Trent,
Staffordshire ST6 8QQ.

Title:
Plans Elevation & Sections.

Status:
Survey as Existing.

Paper Size A1: Drawn: ACB May 2018 Drawing Ref: 1527-01