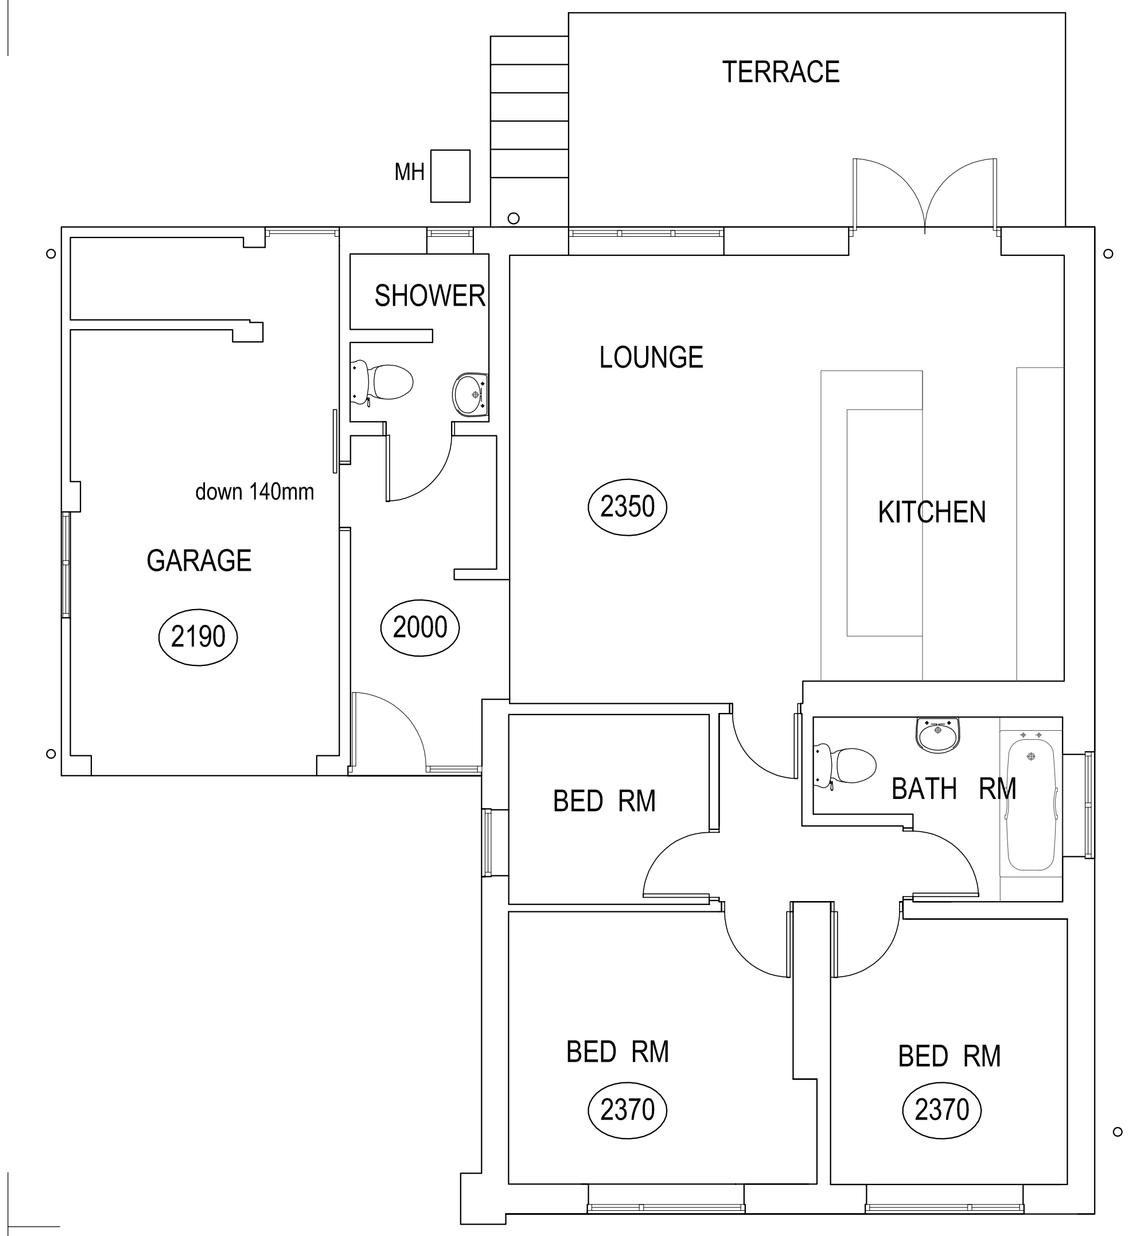

FLOOR PLAN 1:50

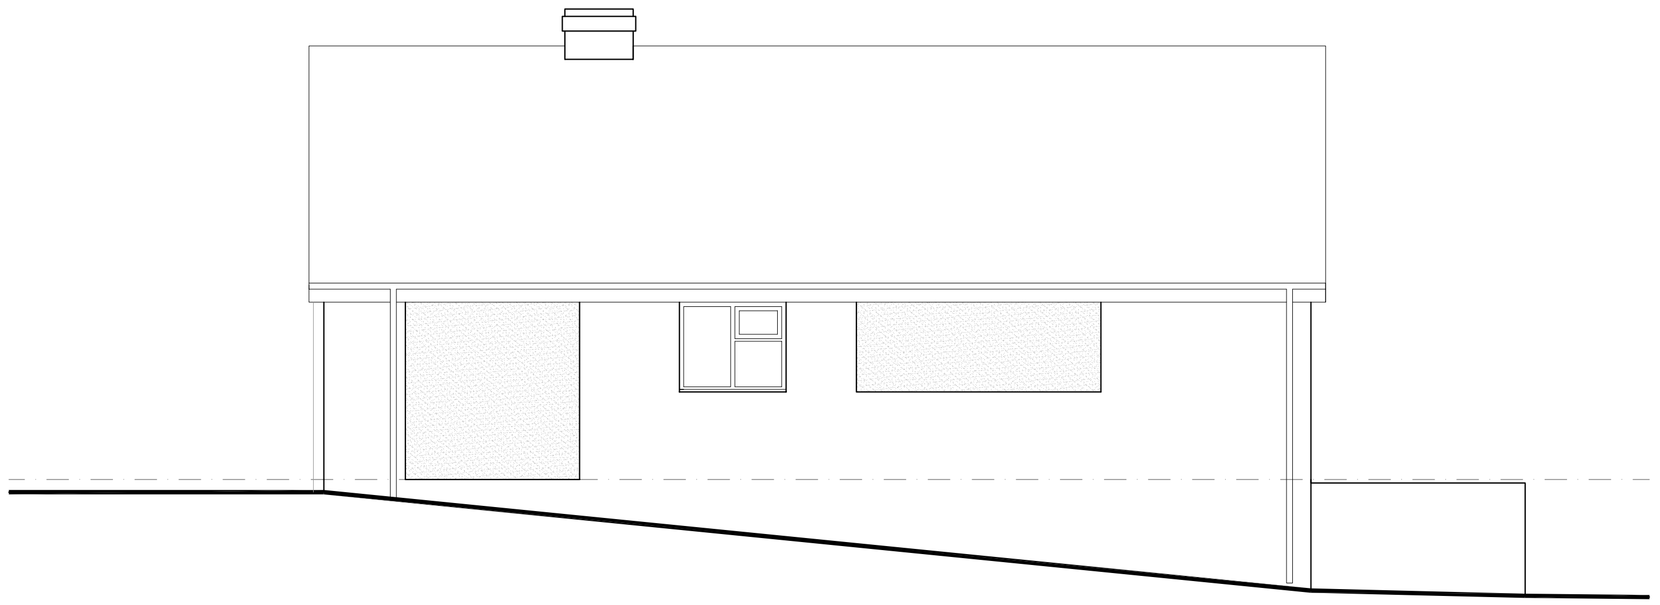

SIDE ELEVATION 1:50

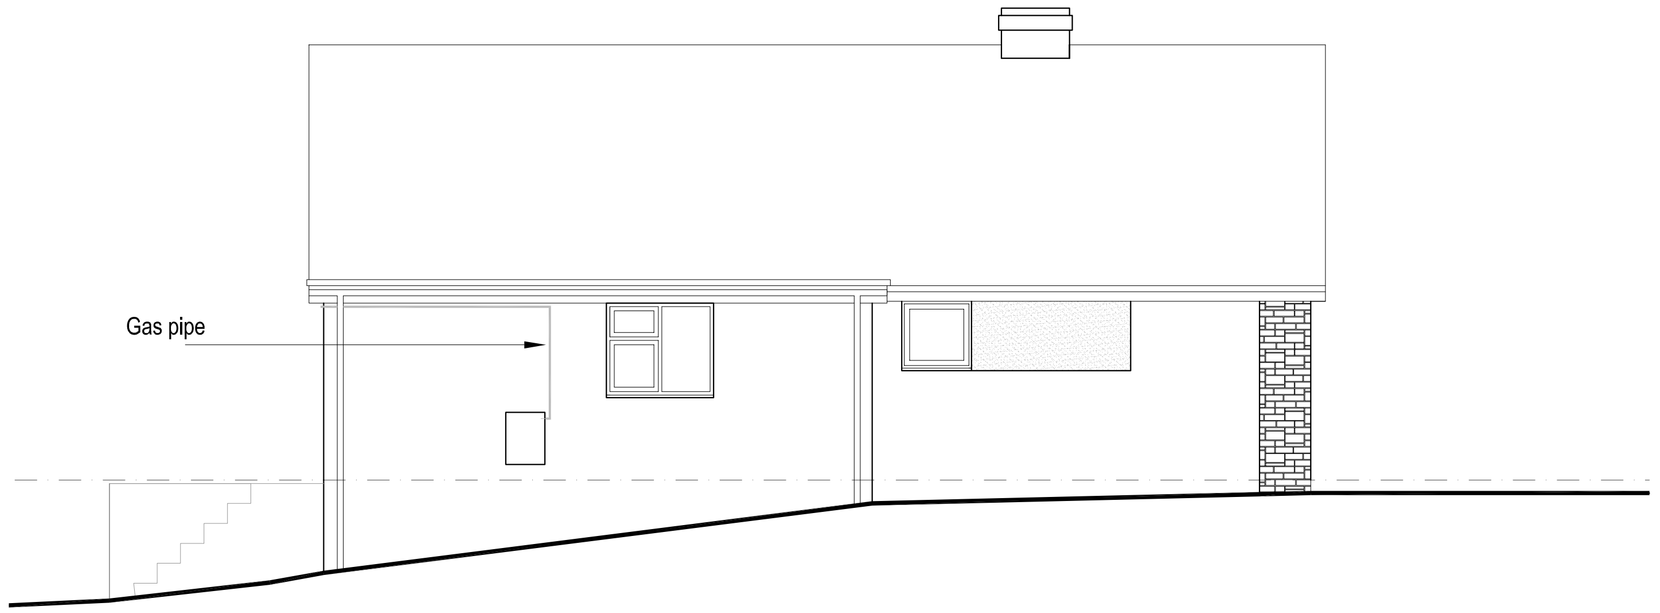

SIDE ELEVATION 1:50

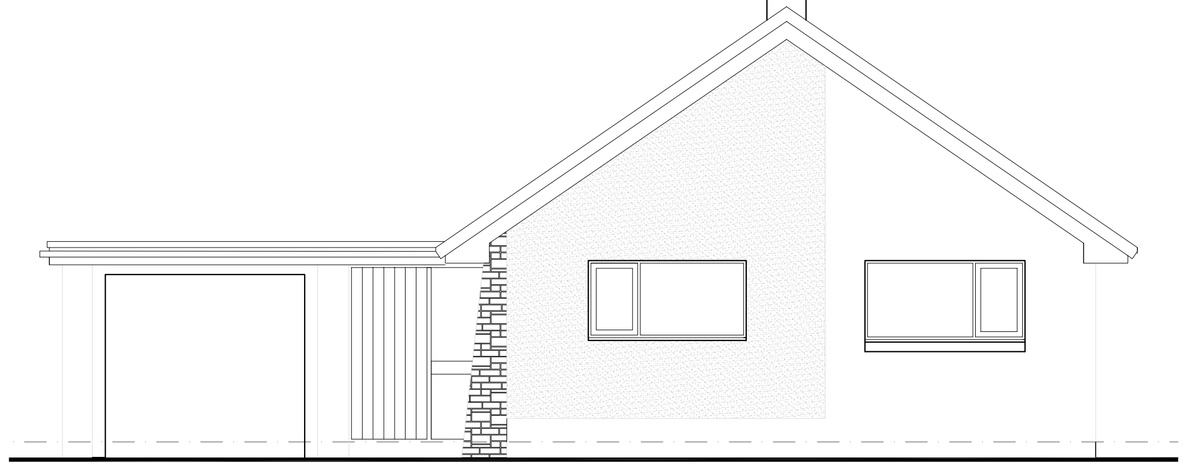

FRONT ELEVATION 1:50

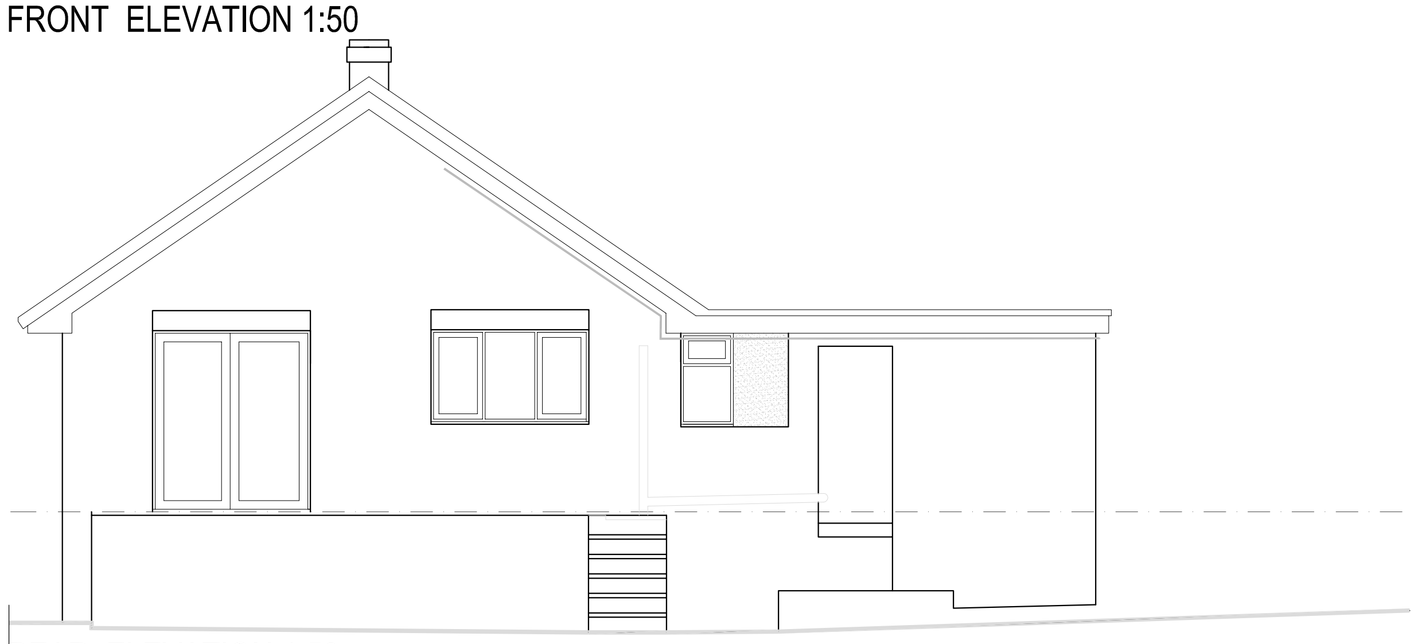

REAR ELEVATION 1:50

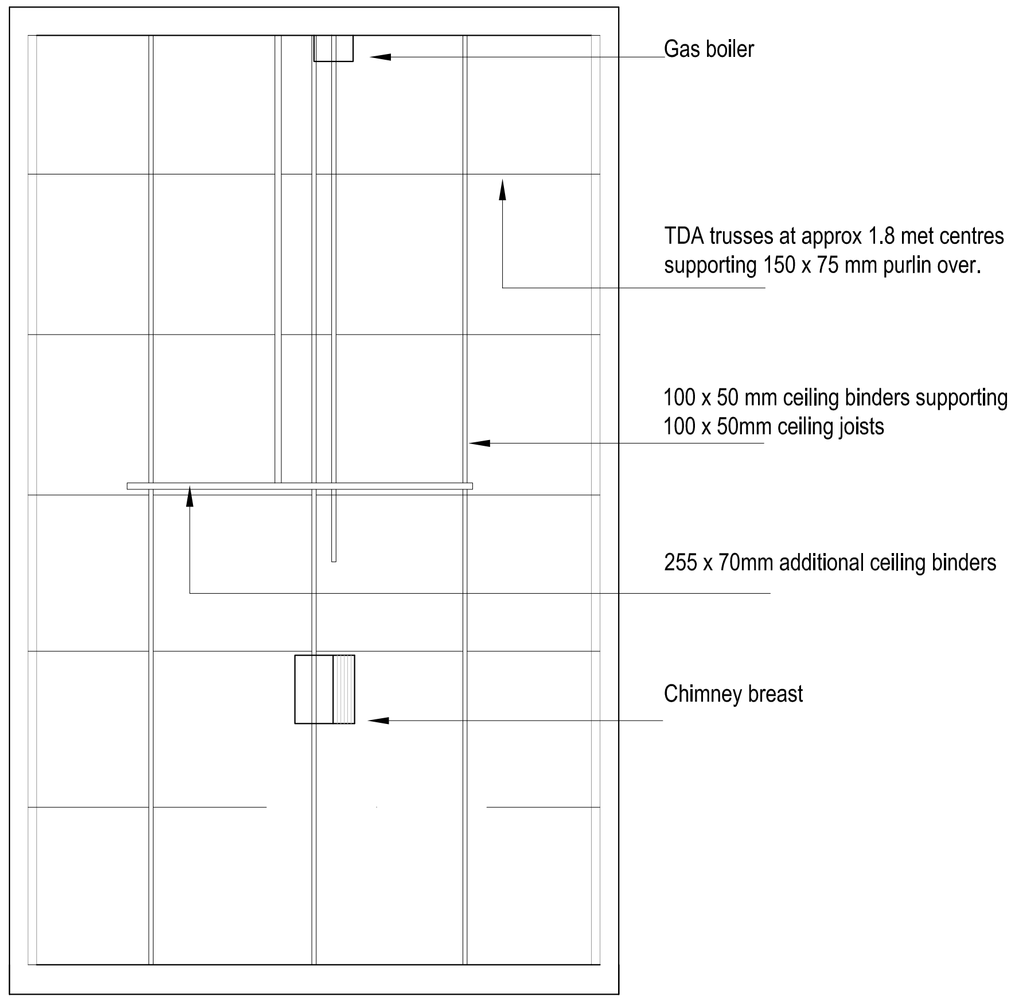

ROOF PLAN 1:50

Copyright of this drawing is vested in the Architect and it must not be copied or reproduced without consent. Figured dimensions only are to be taken from this drawing. All contractors must visit the site and be responsible for taking and checking all dimensions relative to their work. Hewitt&Carr Architects Ltd are to be advised of any variation between drawings and site conditions.
CLIENTS ARE ADVISED TO CLARIFY DIMENSIONS WITH THE ARCHITECT PRIOR TO SETTING OUT AND NOT TO SCALE FROM THE DRAWING

Rev.	Drawn	Comments	Date
A	BC	'Do Not Scale' replaced.	06.06.2018

Ordnance Survey © Crown copyright 2016 All rights reserved. Licence number 100051789

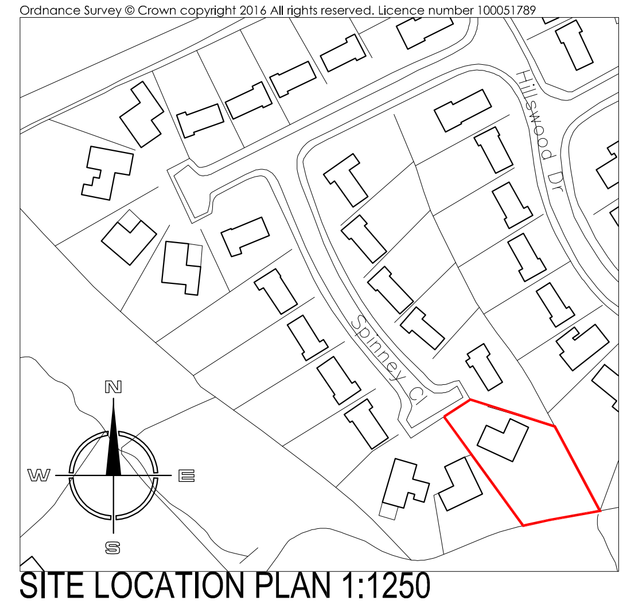

SITE LOCATION PLAN 1:1250

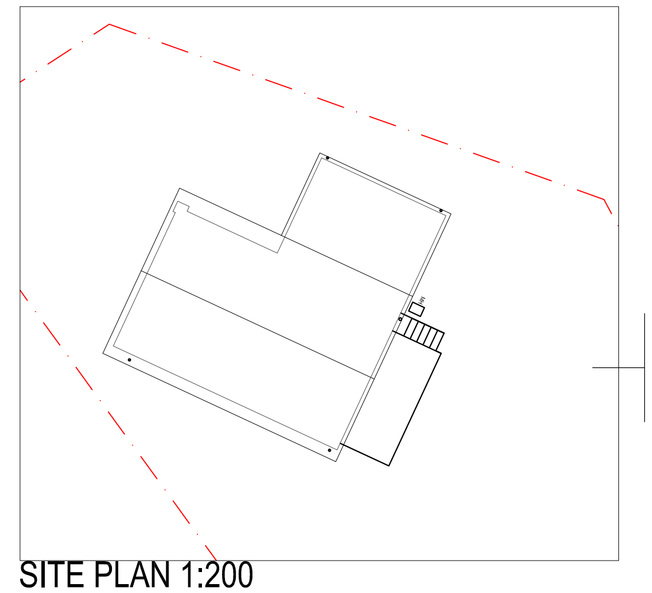

SITE PLAN 1:200

Hewitt&Carr Architects
A: 2-4 Cross Street I Cheadle I Staffordshire I ST10 1NP
T: 01538 756888
E: enquiries@hcarchitects.co.uk
W: www.hcarchitects.co.uk

Client
Kerry Smart

Project
Side and Rear Extension together with Alterations to 34 Spinney Close

Title
Site Location Plan,
Existing Ground Floor Plan, Roof Plan & Elevations

Status
Survey

Date Sept 2016
Drawn
Scale @A1 As Stated
Checked

Project No 00575
Drawing No. AL(0)01
Rev A

SURVEY