Copyright of this drawing is vested in the Architect and it must not be copied or reproduced without consent. Figured dimensions only are to be taken from this drawing. All contractors must visit the site and be responsible for taking and checking all dimensions relative to their work. Hewitt&Carr Architects Ltd are to be advised of any variation between drawings and site conditions.
CLIENTS ASE ADVISED TO CLARIFY DIMENSIONS WITH THE ARCHITECT PRIOR TO SETTING OUT AND NOT TO SCALE FROM THE DRAWING

Rev.	Drawn	Comments	Date
A	JS	Revised Scheme May 2018	18.05.18
B	BC	Minor amendments to materials and internal layout.	05.06.18

Ordnance Survey © Crown copyright 2018 All rights reserved.
Licence number 100051789

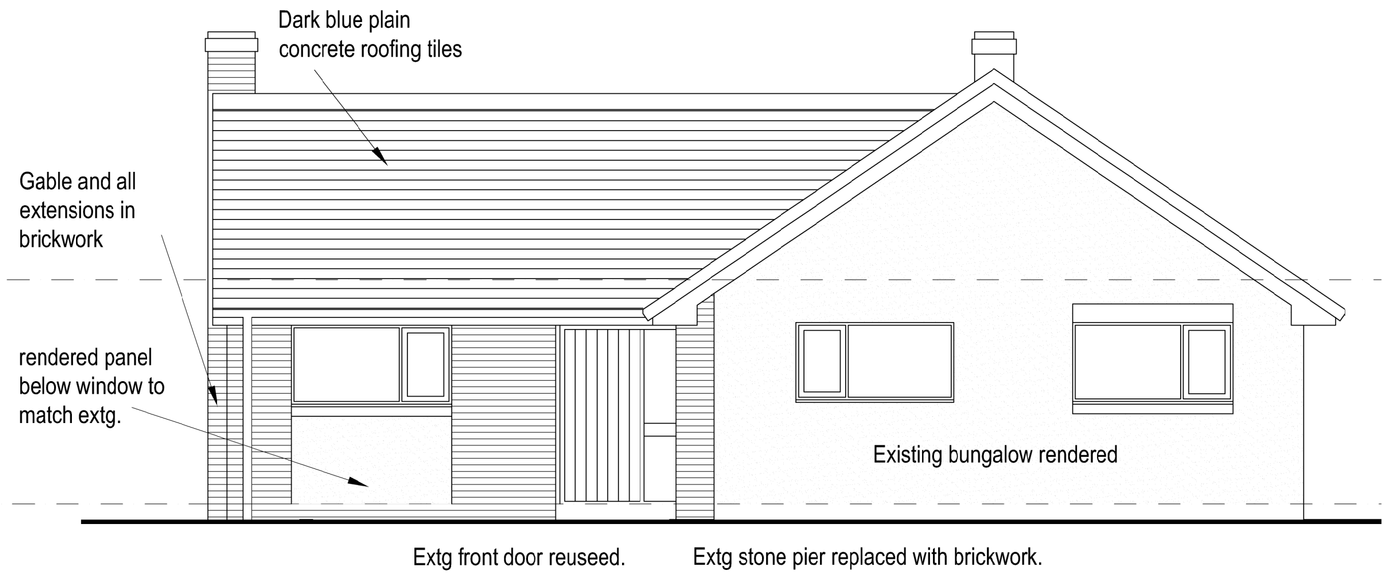

FRONT ELEVATION 1:50

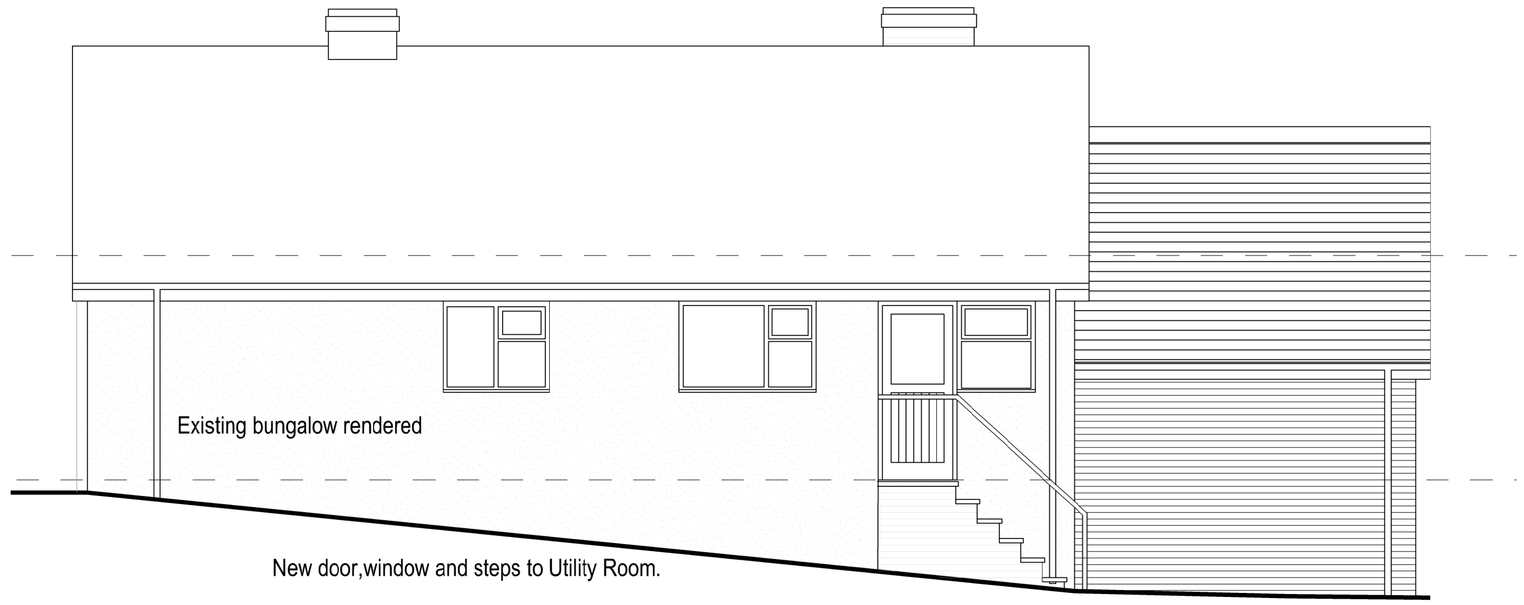

SIDE ELEVATION 1:50

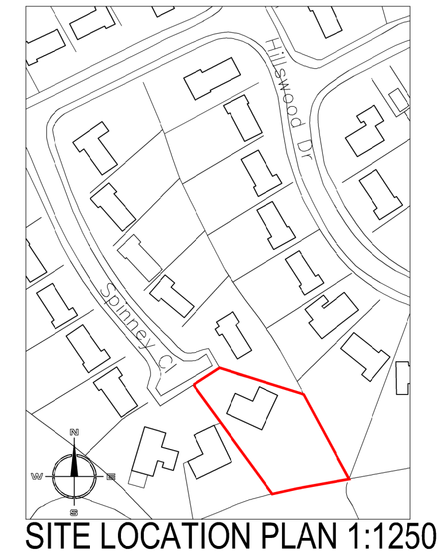

SITE LOCATION PLAN 1:1250

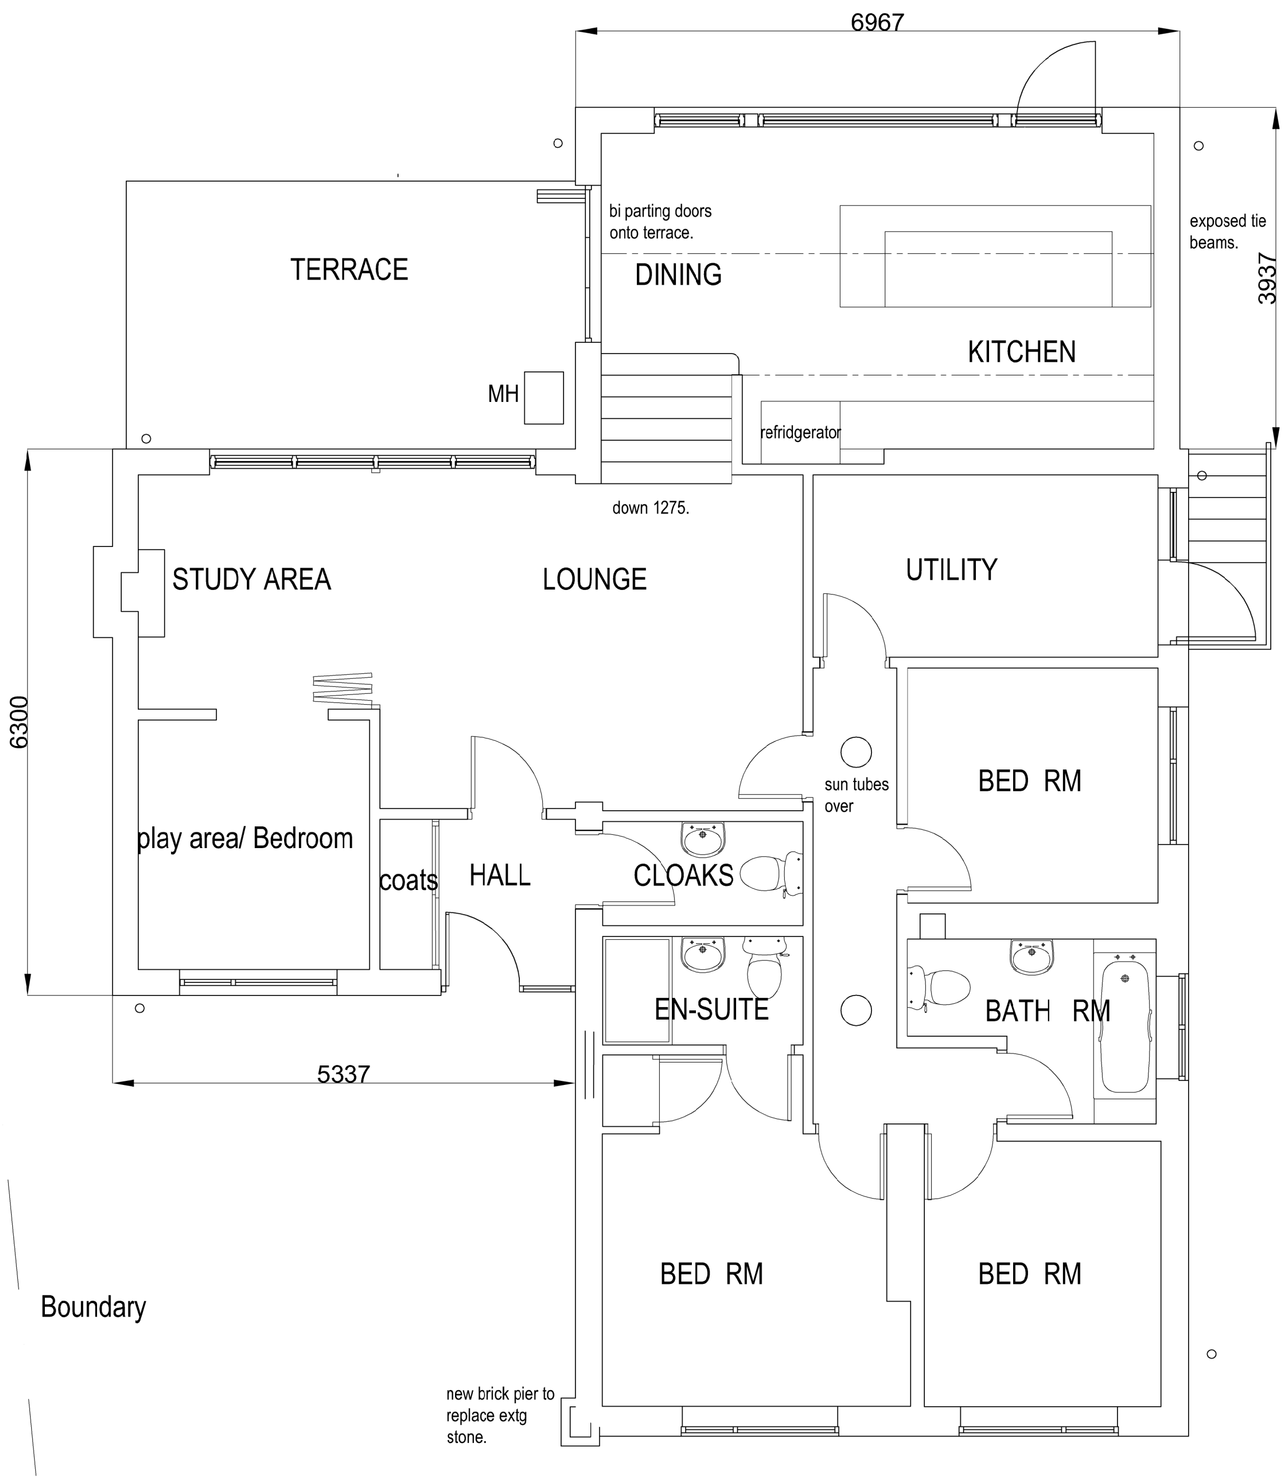

GROUND FLOOR PLAN 1:50

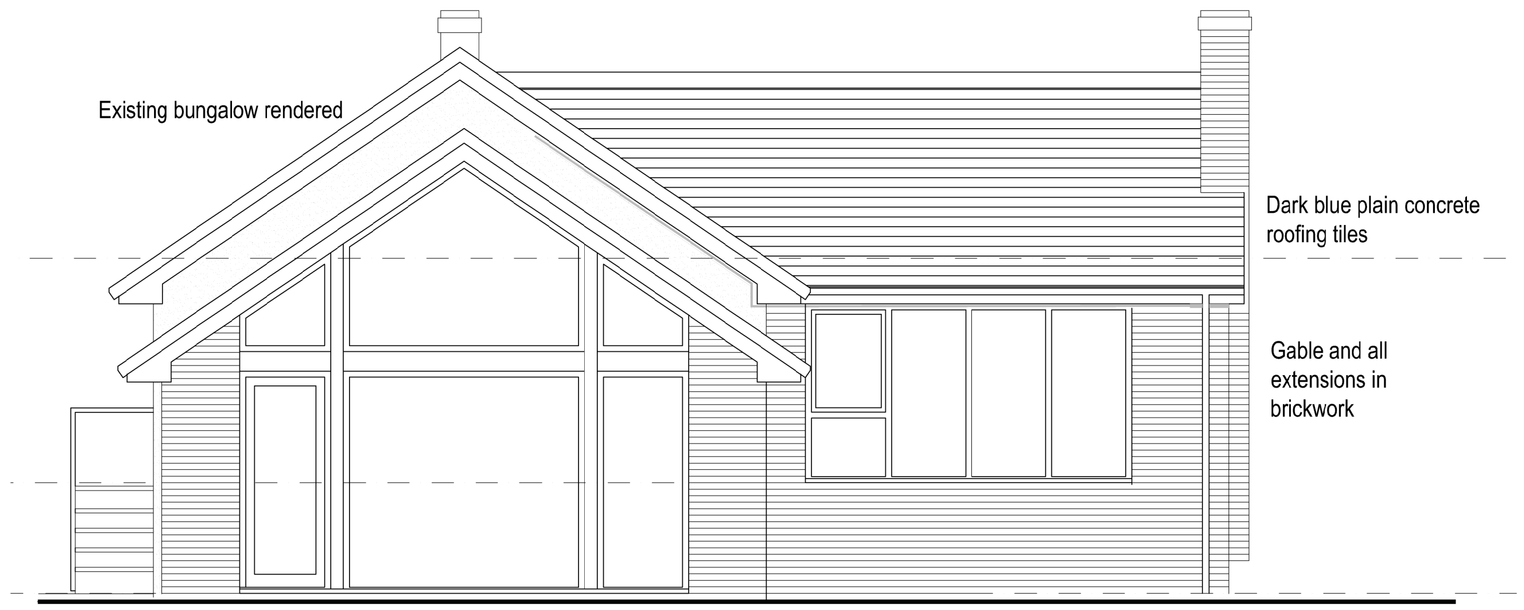

REAR ELEVATION 1:50

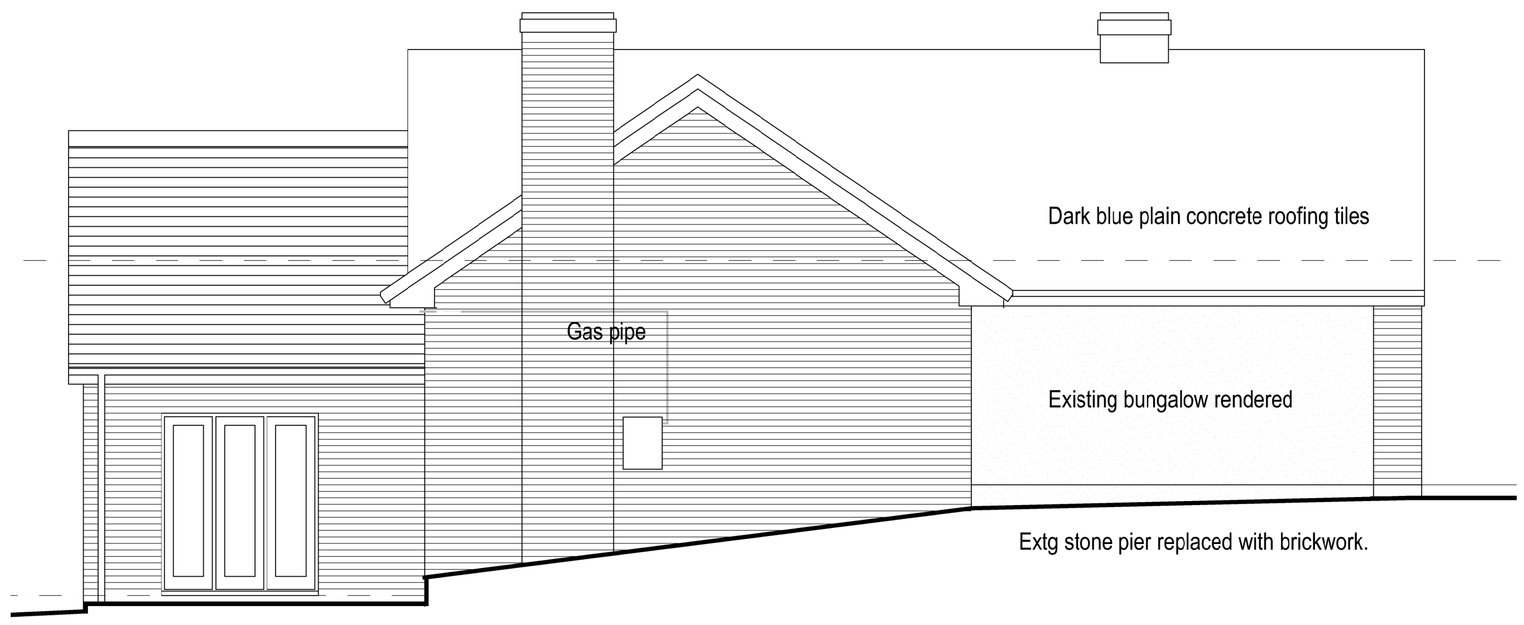

SIDE ELEVATION 1:50

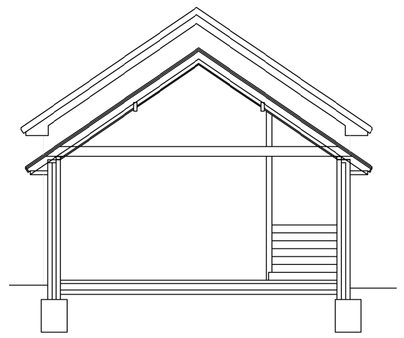

TYPICAL SECTION THROUGH KITCHEN 1:100

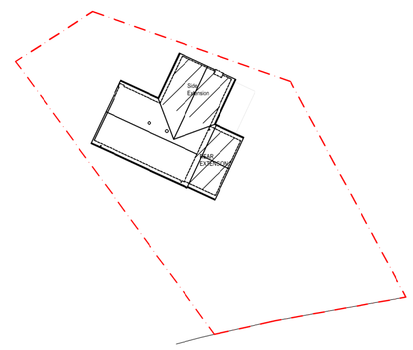

SITE PLAN 1:500

Hewitt&Carr Architects
A: 2-4 Cross Street I Cheadle I Staffordshire I ST10 1NP
T: 01538 756888
E: enquiries@hcarchitects.co.uk
W: www.hcarchitects.co.uk

Client
Kerry Smart

Project
Side and Rear Extension together with Alterations to 34 Spinney Close, Endon

Title
Proposed Plans, Elevations & Typical Section

Status
Scheme

Date May 2018 Drawn

Scale @A1 as stated Checked

Project No 00575 Drawing No. AL(0)09 Rev B

SCHEME

File Ref: H:\REF