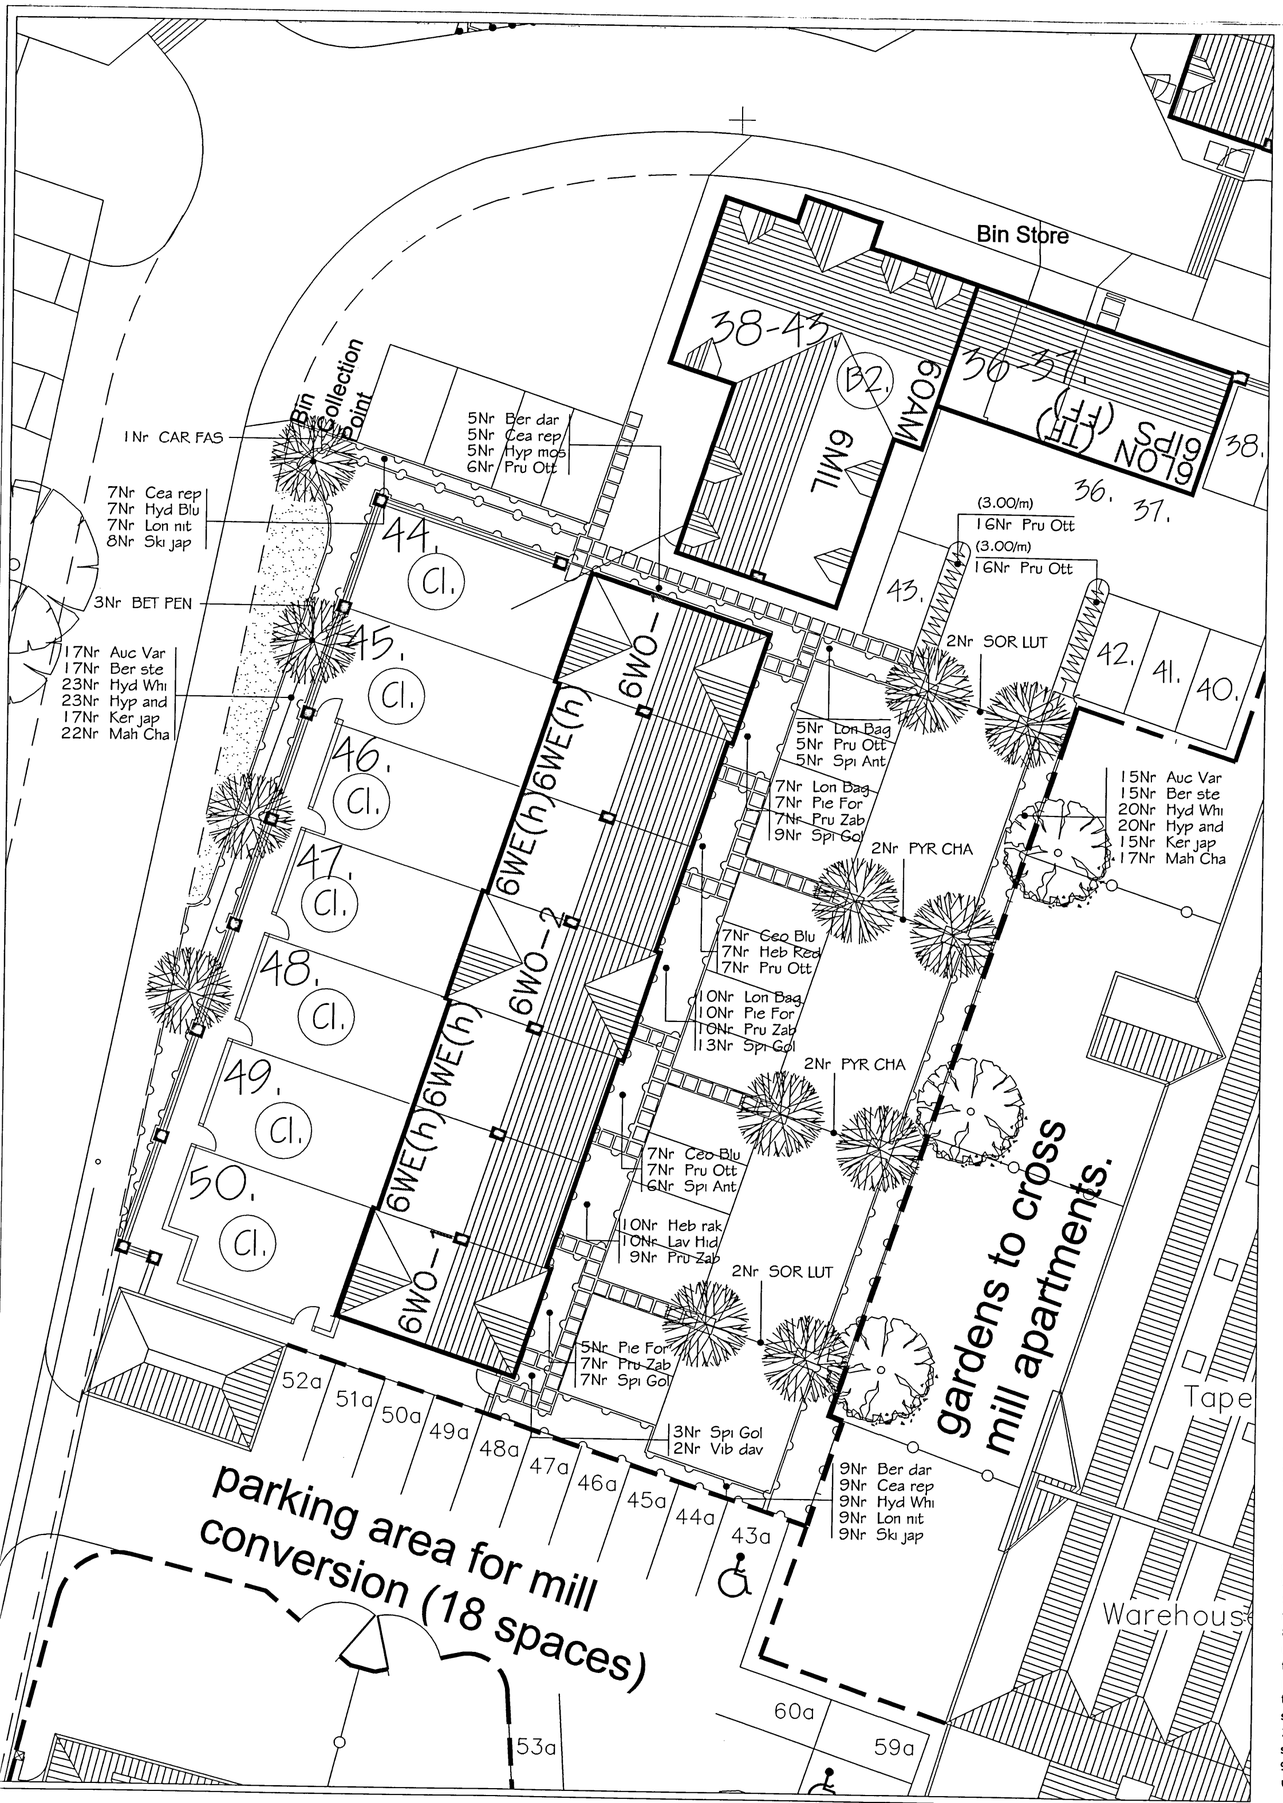


Planting Schedule

Shrubs & Hedges

Nr	Text	Plant Name	Height/Spread	Container
32	Auc Var	Aucuba japonica 'Variegata'	30-40cm	3L
14	Ber dar	Berberis darwinii	30-40cm	2L
32	Ber ste	Berberis x stenophylla	30-40cm	3L
21	Cea rep	Ceanothus thyrsiflorus repens	20-30cm	2L
14	Ceo Blu	Ceanothus 'Blue Mound'	30-40cm	3L
7	Heb Red	Hebe albicans 'Red Edge'	30-40cm	3L
10	Heb rak	Hebe rakaiensis	30-40cm	3L
7	Hyd Blu	Hydrangea macrophylla 'Blue Wave'	30-40cm	3L
52	Hyd Whi	Hydrangea macrophylla 'White Wave'	30-40cm	3L
43	Hyp and	Hypericum androsaemum	30-40cm	3L
5	Hyp mos	Hypericum moserianum	30-40cm	3L
32	Ker jap	Kerria japonica	40-60cm	3L
10	Lav Hid	Lavandula angustifolia 'Hidcote'	20-30cm	2L
22	Lon Bag	Lonicera nitida 'Baggesen's Gold'	30-40cm	3L
16	Lon nit	Lonicera nitida	30-40cm	3L
39	Mah Cha	Mahonia media 'Charity'	30-40cm	3L
22	Pie For	Pieris floribunda 'Forest Flame'	30-40cm	3L
57	Pru Ott	Prunus laurocerasus 'Otto Luyken'	30-40cm	3L
33	Pru Zab	Prunus laurocerasus 'Zabelliana'	30-40cm	3L
17	Ski jap	Skimmia japonica	30-40cm	3L
11	Spi Ant	Spiraea x bumalda 'Anthony Waterer'	30-40cm	3L
32	Spi Gol	Spiraea x bumalda 'Gold Flame'	30-40cm	3L
2	Vib dav	Viburnum davidii	30-40cm	3L

530

Trees

Nr	Text	Plant Name	Height	Girth	Root
3	BET PEN	Betula pendula	350-400cm	10-12cm	B
1	CAR FAS	Carpinus betulus 'Fastigiata'	425-600cm	14-16cm	B
4	PYR CHA	Pyrus calleryana 'Chanticleer'	425-600cm	14-16cm	RB
4	SOR LUT	Sorbus aria 'Lutescens'	425-600cm	14-16cm	RB

12

Key

Proposed ornamental shrub planting, including 75mm depth no-fines bark mulch.

Proposed formal hedge planting, including 75mm depth no-fines bark mulch.

Proposed standard tree planting, including stake & tie.

Proposed areas of turf.

GENERAL NOTES

1. The contractor shall ensure that all topsoil is cultivated in accordance with BS 3882. All rubbish, concrete, metal, glass, decayed vegetation, contaminated soil (soil containing subsoil, rubble, fuel, lubricants or other substances damaging to plants) and stones with largest dimension exceeding 25mm, shall be removed. Topsoil minimum depths to be 450mm for areas of shrub or tree planting and 150mm for areas of turf or grass seeding.

2. Cultivate and plant into moist, friable soil, free from compaction and that is not waterlogged, frozen or snow-covered, unless with the express permission of the Landscape Architect.

3. Any imported topsoil is to comply with BS 3882 and be free from all rubbish, concrete, metal, glass, decayed vegetation, contaminants (as described in 1.) and stones with largest dimension exceeding 25mm.

4. All planting and turfing shall conform to BS 3936 & 4428 and shall be carried out in strict accordance with the specification. All sizes quoted are the minimums acceptable. All plants to be supplied by nurseries listed by The Horticultural Trades Association Nursery Certification Scheme. No substitutions shall be acceptable without the prior written approval of the Landscape Architect.

5. Standard trees to be planted in 650mm x 650mm x 400mm tree pits, and supported using 1No. 75mm dia stake, 1500mm long, per tree, driven 900mm into ground and secured with steel reinforced rubber belt SB30 & 1No. Original Standard Pad (01) per tree. Heavy Standard trees (and larger) to be planted in 800mm x 800mm x 600-750mm tree pits, and supported using 2No. 75mm dia stakes, 1500mm long, per tree. Stakes to be driven 900mm into ground prior to placement of rootball. Timber cross-brace to be fitted to top of posts and tree to be secured with steel reinforced rubber belt SP15 & 2No. Chunky Pas (04), per tree. Tree ties and spacers available from J.Toms Ltd, Ashford. TN27 9XT or similar and approved products may be used.

6. Container grown shrubs to be be planted in a pit big enough to accomodate the plant the plant without root damage, and shall in any case be a minimum of 300mm x 300mm x 300mm.

7. Bare-root shrubs to be planted between mid-November and mid-March.

8. All planting pits to be backfilled with mixture of excavated topsoil and 100g/m2 of a slow release 16,10,10 fertiliser. Water all plants thoroughly, immediately after planting, using a fine-rose or sprinkler. Lightly firm soil around plants without roots and rake lightly to a fine tilth, with no hollows.

9. Areas to be turfed shall be cultivated and leveled as required, removing any debris or stone as described in 1. Add a pre-seeding fertiliser to manufacturers instructions. Use cultivated, weed-free amenity turf, laid with broken joints, well butted up. Work from planks to prevent damage and water sufficiently to prevent shrinkage.

10. Areas to be seeded shall be cultivated and leveled as required, removing any debris or stone as described in 1. Sow seed only in March, April or September if possible, to manufacturers recommendations.

11. All planting beds to be mulched using an approved no-fines bark mulch, to a depth of 75mm, ensuring top of the mulch layer is 15mm below adjacent pavements or other surfaces, to prevent spillage.

Rev A : Revised in line with new paving layout. AKL 21/04/10

LDS
Landscape Design Solutions (NW) Ltd
Landscape Architects
479 Parrswood Road, Didsbury, Manchester, M20 5QG
(T) 0161-215-0736. (M) 07776-147842
info@landscape-design-solutions.co.uk

Client
Taylor Wimpey Midlands

Project
Tean Hall Complex, Upper Tean

Drawing title
Planting Plots 44-50

Scale
1:200

Drawn by
AKL

Date
April 2010

Drawing No.
LDS124-02A