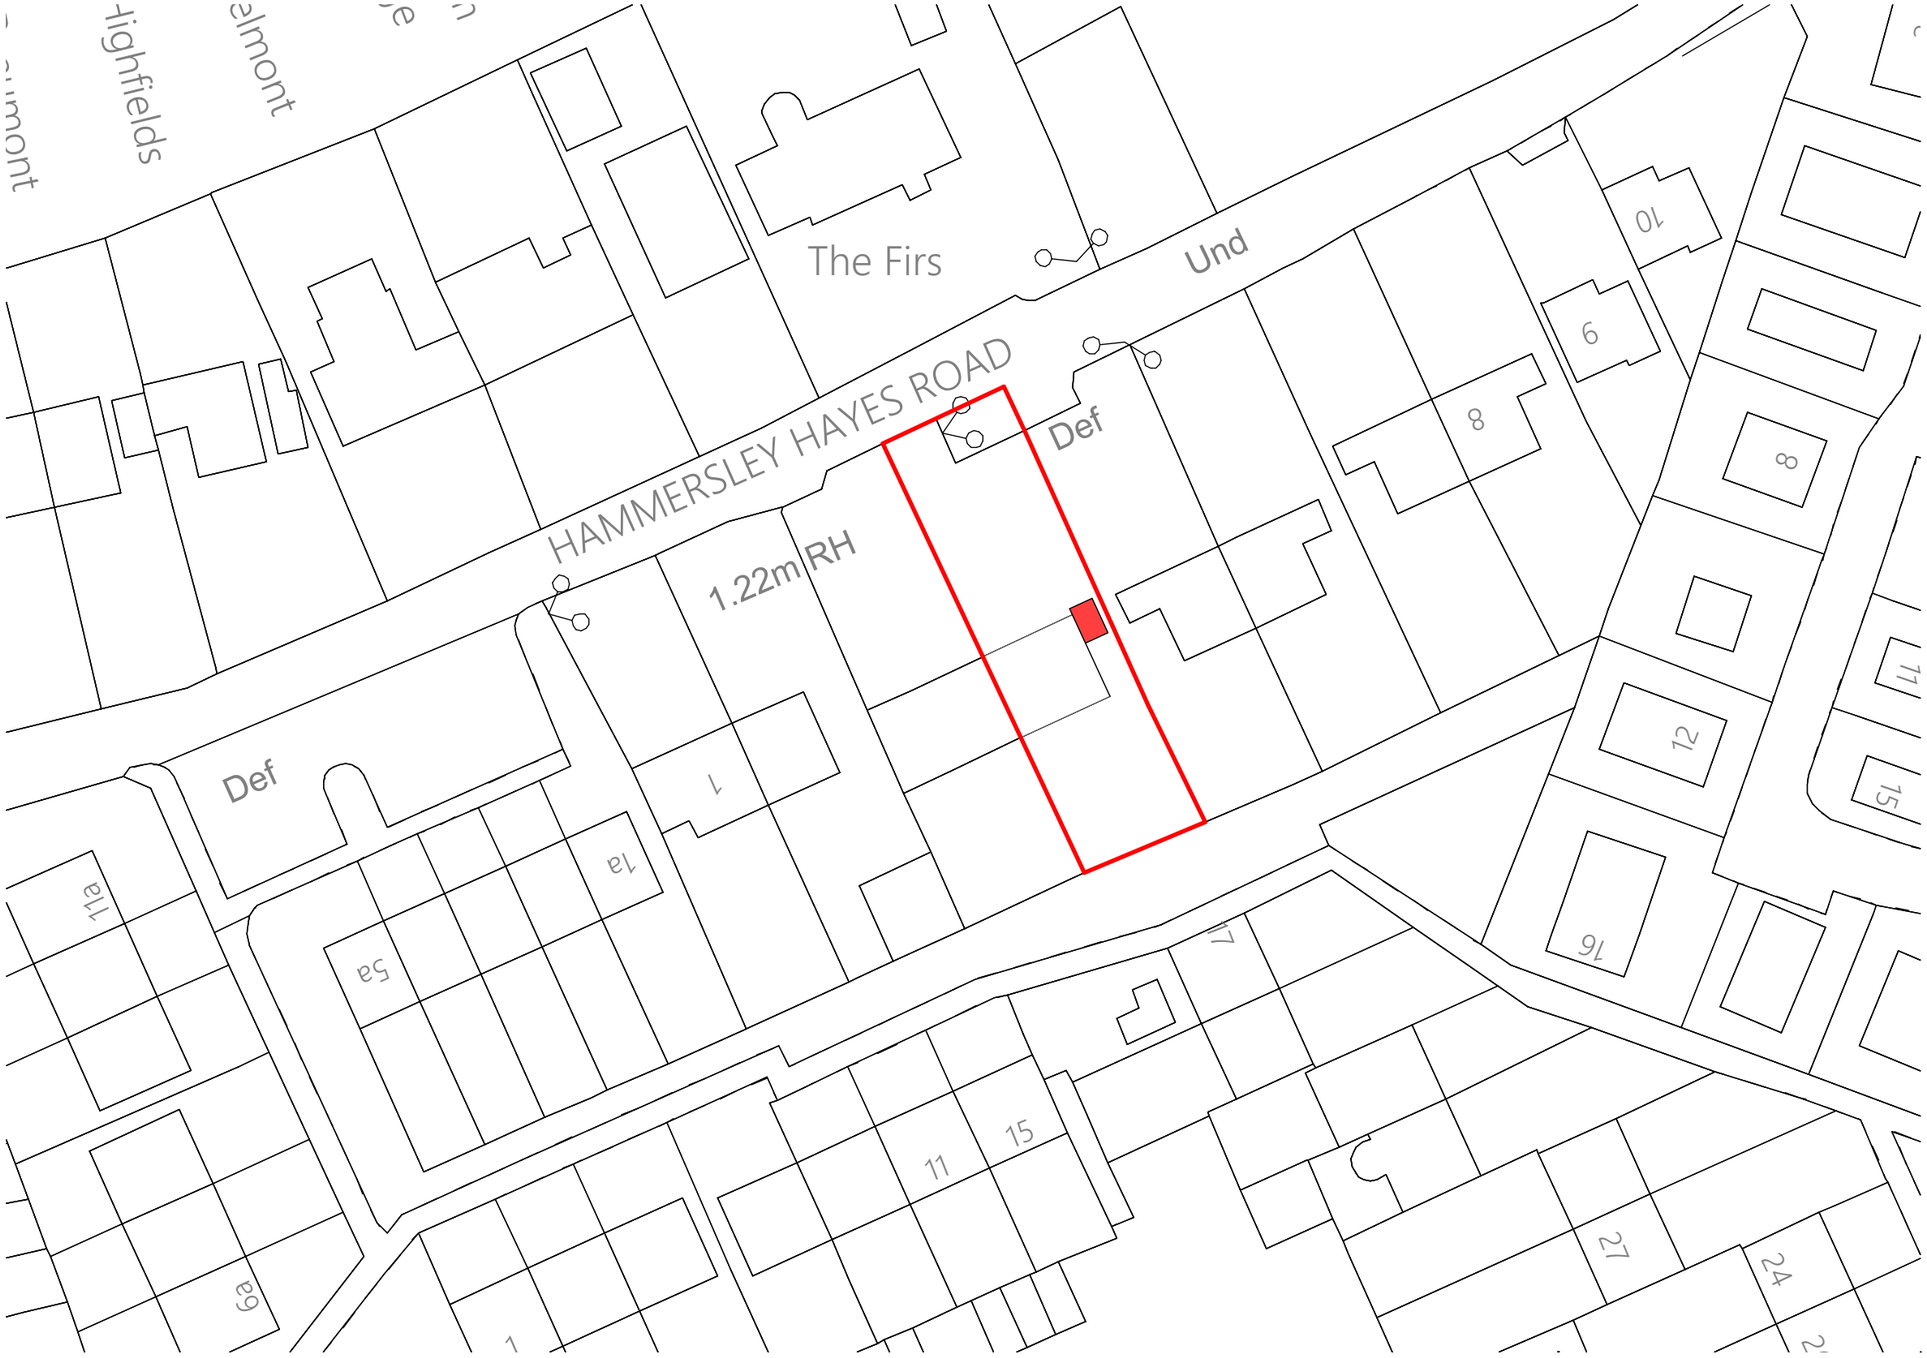



| Client | Project | Layout Title | Scales @ A3 | Drawing No. | rev |
|---|---|---|---|---|---|
| **Mr A Hewitt** | **Extension to Dwelling** | **Site Plan** | **1:500** | **AH-01-05** | |