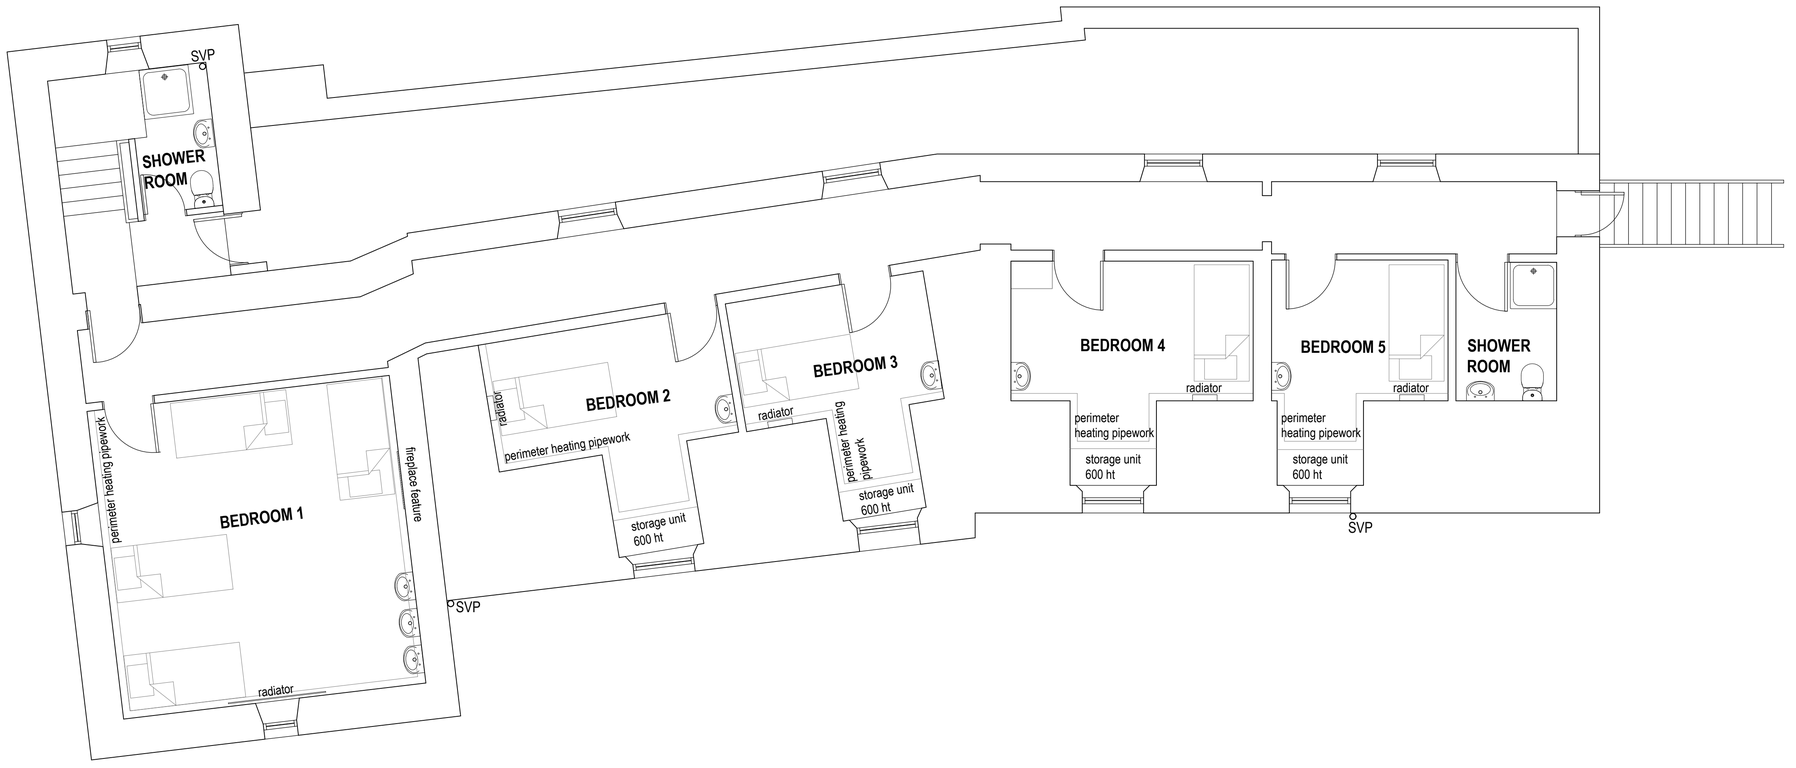

Existing Third Floor Plan

Scale 1:50

N

Safety Health and Environmental Information A1

The following risks are identified as unusual or unfamiliar to a competent contractor

CONSTRUCTION RISKS
There are no significant or unfamiliar risks

DEMOLITION RISKS (FUTURE)
There are no significant or unfamiliar risks

It is assumed that all work will be carried out by a competent contractor working, where appropriate, to an approved method statement

Notes:

REV	DETAILS	DATE	CHECKED
A	Furniture indicated.Status of drawing changed to LBC.	May'18	

brownhill hayward brown
chartered architects
01543 254357 - mail@bhbarchitects.co.uk

Alton Castle, Third Floor Refurbishment
Existing Third Floor Plan
Kenelm Youth Trust
LBC

DRAWING NO. 3339-01
REV A
DATE Mar'18
DRAWN MK
CHECKED AM
SCALE 1:50 @ A1

ISO 9001 REGISTERED FIRM
ISO 14001 REGISTERED FIRM

The copyright of this drawing and design is vested in the Architect and must not be copied or reproduced without written consent. All dimensions given are to be verified on site by the responsible contractor. Do not scale dimensions from this drawing.

PART OF bhb architects