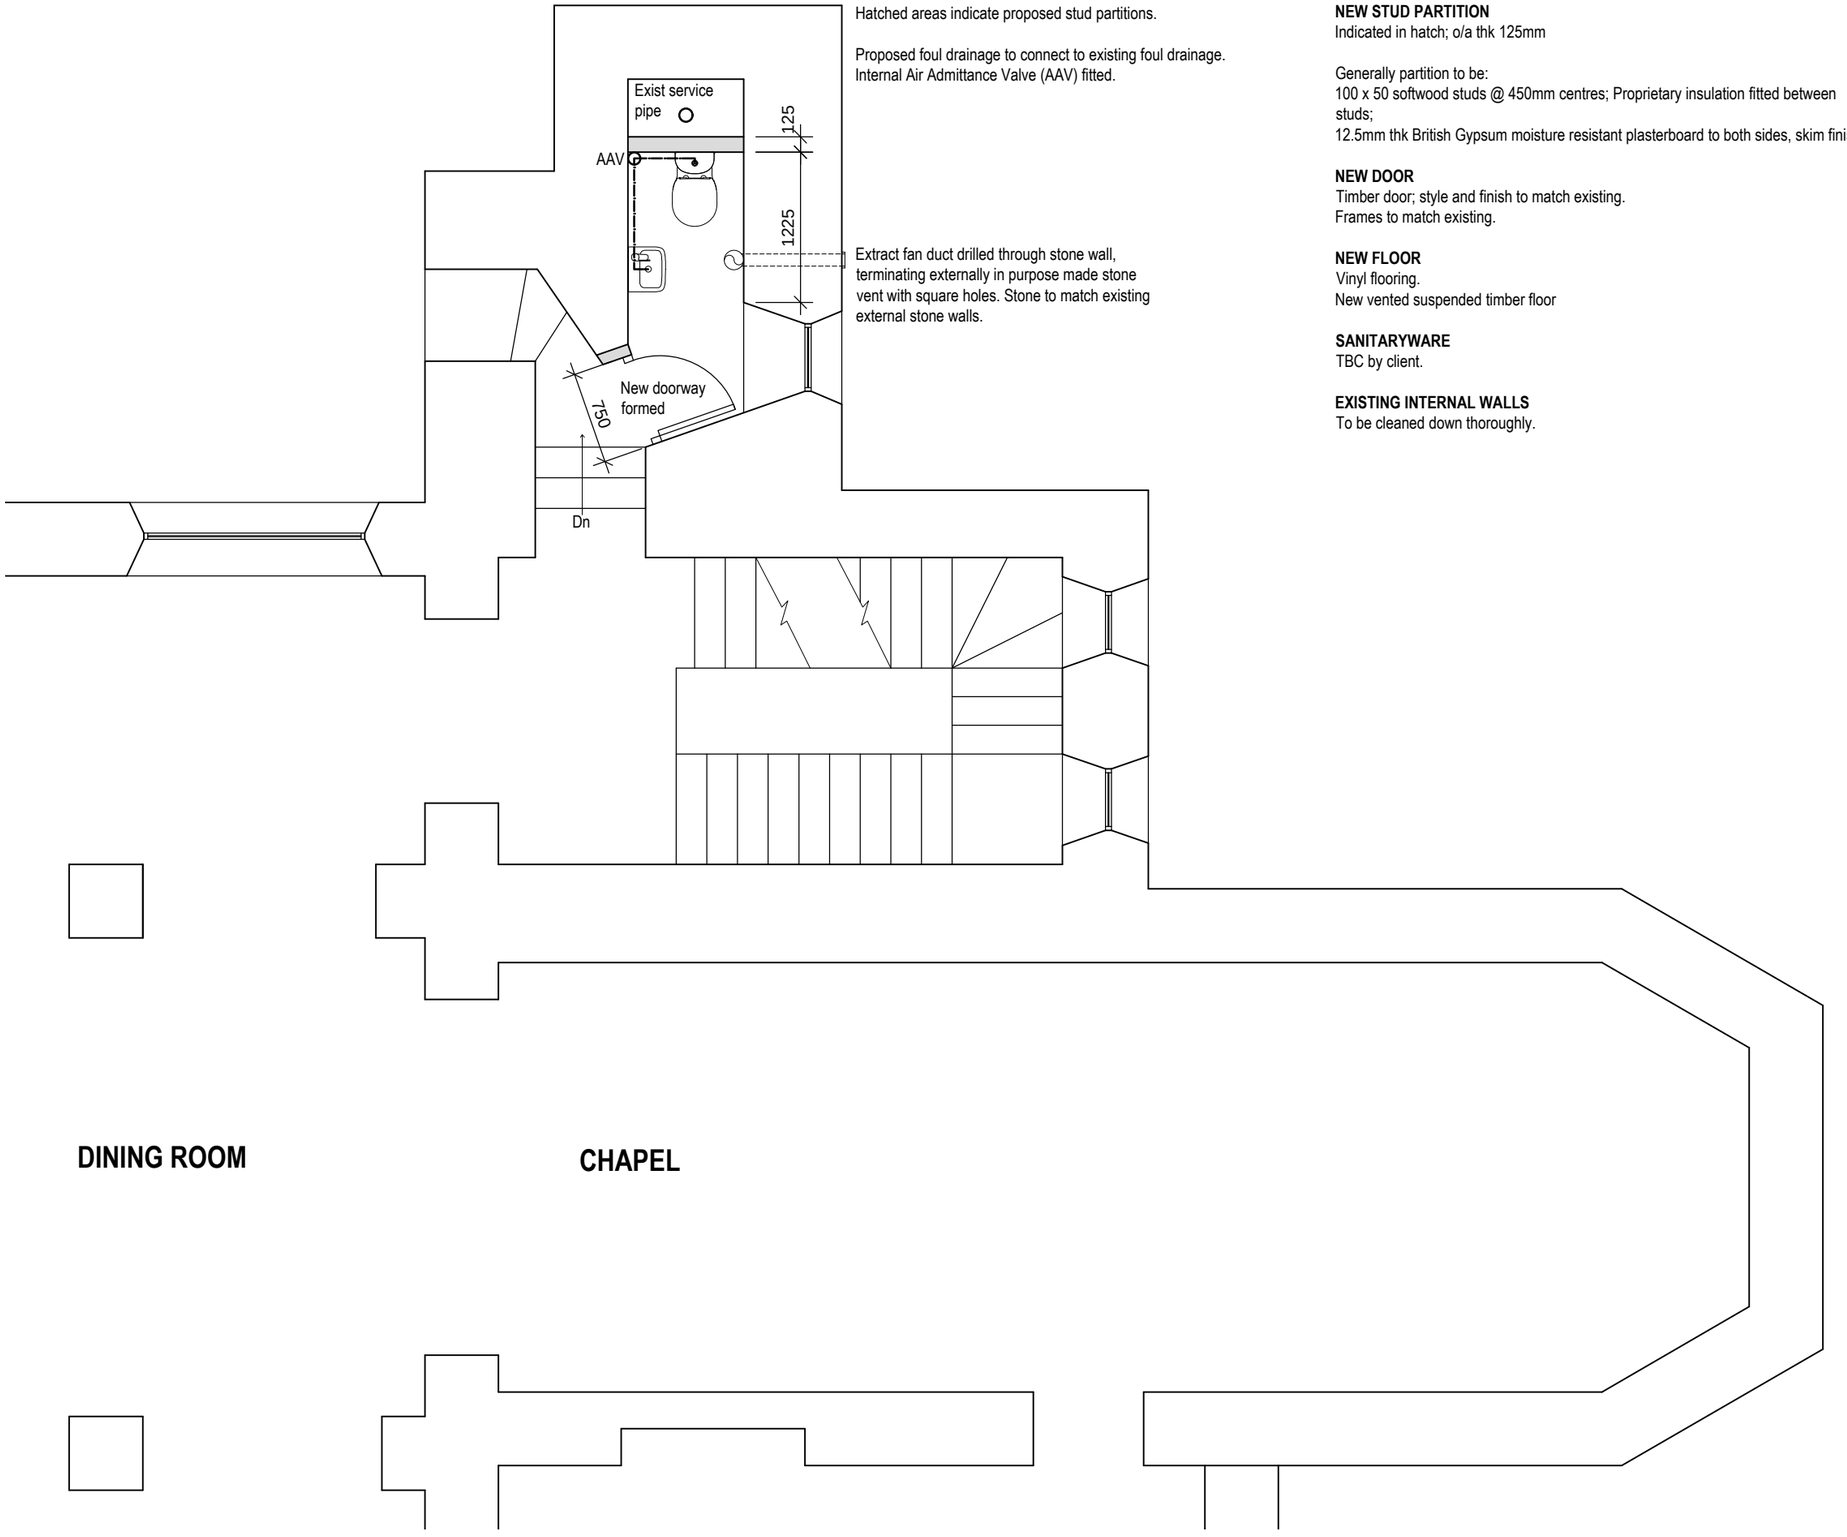


Hatched areas indicate proposed stud partitions.

Proposed foul drainage to connect to existing foul drainage.
Internal Air Admittance Valve (AAV) fitted.

Extract fan duct drilled through stone wall, terminating externally in purpose made stone vent with square holes. Stone to match existing external stone walls.

**NEW STUD PARTITION**
Indicated in hatch; o/a thk 125mm

Generally partition to be:
100 x 50 softwood studs @ 450mm centres; Proprietary insulation fitted between studs;
12.5mm thk British Gypsum moisture resistant plasterboard to both sides, skim finish.

**NEW DOOR**
Timber door; style and finish to match existing.
Frames to match existing.

**NEW FLOOR**
Vinyl flooring.
New vented suspended timber floor

**SANITARYWARE**
TBC by client.

**EXISTING INTERNAL WALLS**
To be cleaned down thoroughly.

# Proposed G.Floor Plan (part) - Proposed W.C

Scale 1:50

| REV | DETAILS | DATE | CHECKED |
|---|---|---|---|
| A | Status changed to LBC | May'18 | |

brownhill hayward brown
chartered architects

01543 254357 · mail@bhbarchitects.co.uk

Alton Castle, Third Floor Refurbishment
Proposed G.Flr Plan (part) - Proposed W.C
Kenelm Youth Trust

DRAWING NO. 3339-03
REV A
DATE Mar'18

LBC | DRAWN MK | CHECKED AM | SCALE 1:50 @ A3

ISO 9001 REGISTERED FIRM
ISO 14001 REGISTERED FIRM

The copyright of this drawing and design is vested in the Architect and must not be copied or reproduced without written consent. All dimensions given are to be verified on site by the responsible contractor.

PART OF bhb architects