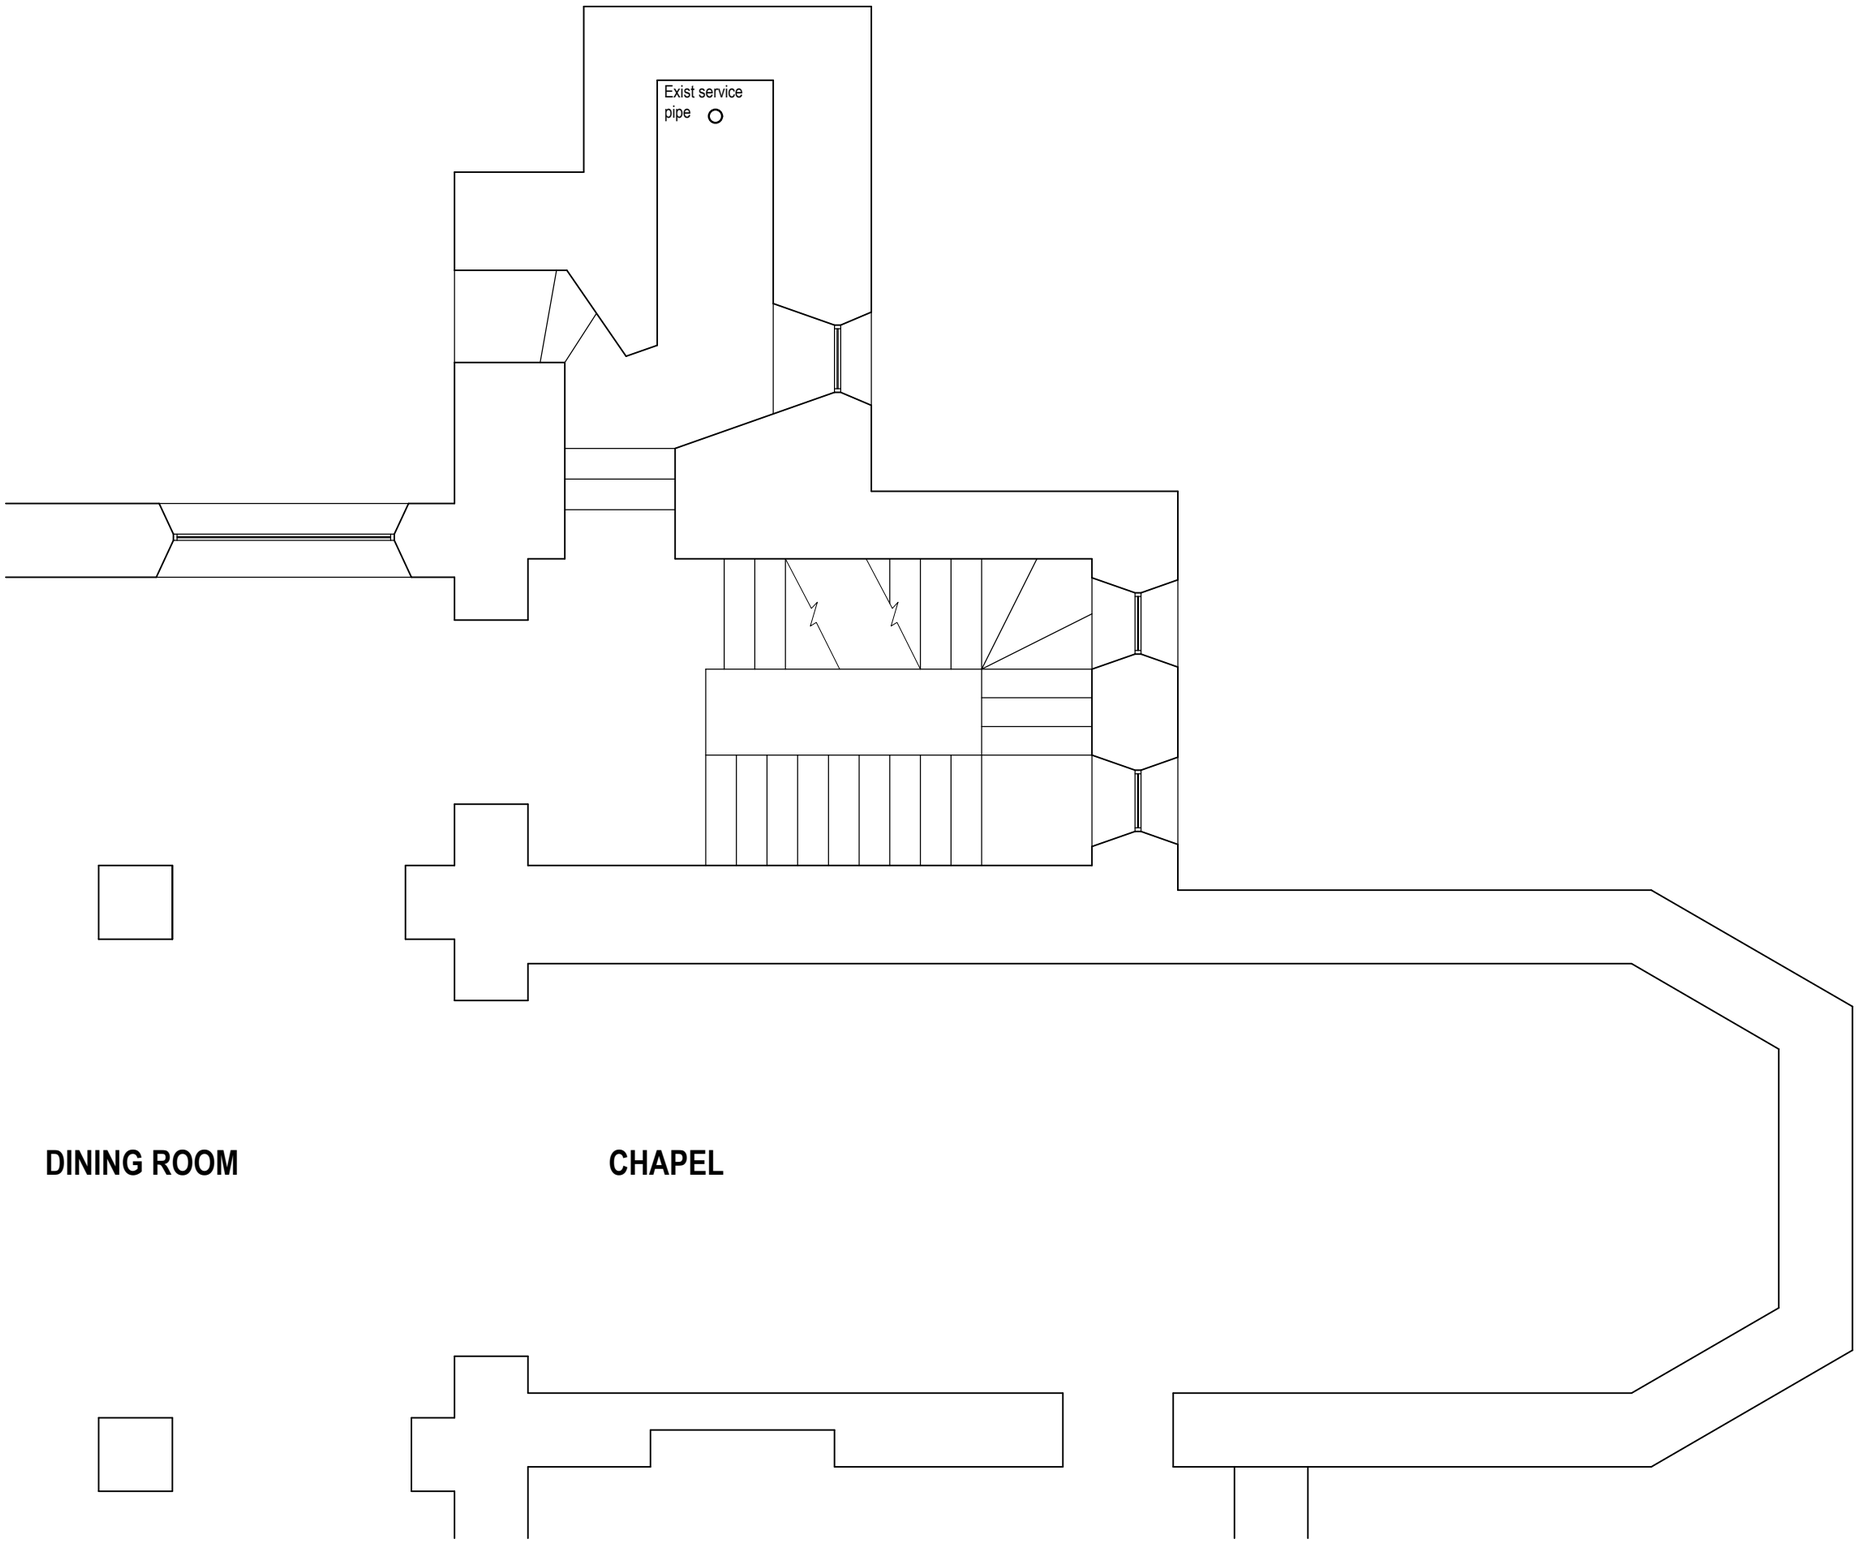

Existing G.Floor Plan (part)

Scale 1:50

Safety Health and Environmental Information A3

The following risks are identified as unusual or unfamiliar to a competent contractor

CONSTRUCTION
TBC

DEMOLITION RISKS (FUTURE)
TBC

It is assumed that all work will be carried out by a competent contractor working, where appropriate, to an approved method statement

Notes:

REV	DETAILS	DATE	CHECKED

brownhill hayward brown
chartered architects

01543 254357 · mail@bhbarchitects.co.uk

Alton Castle, Third Floor Refurbishment
Existing Ground Floor Plan (part)
Kenelm Youth Trust

DRAWING NO. 3339-04
REV
DATE May'18

LBC | DRAWN MK | CHECKED | SCALE 1:50 @ A3

ISO 9001 REGISTERED FIRM · ISO 14001 REGISTERED FIRM

The copyright of this drawing and design is vested in the Architect and must not be copied or reproduced without written consent. All dimensions given are to be verified on site by the responsible contractor.

PART OF bhb architects