
Reference:	10/00475/FUL 15 JUN 2010

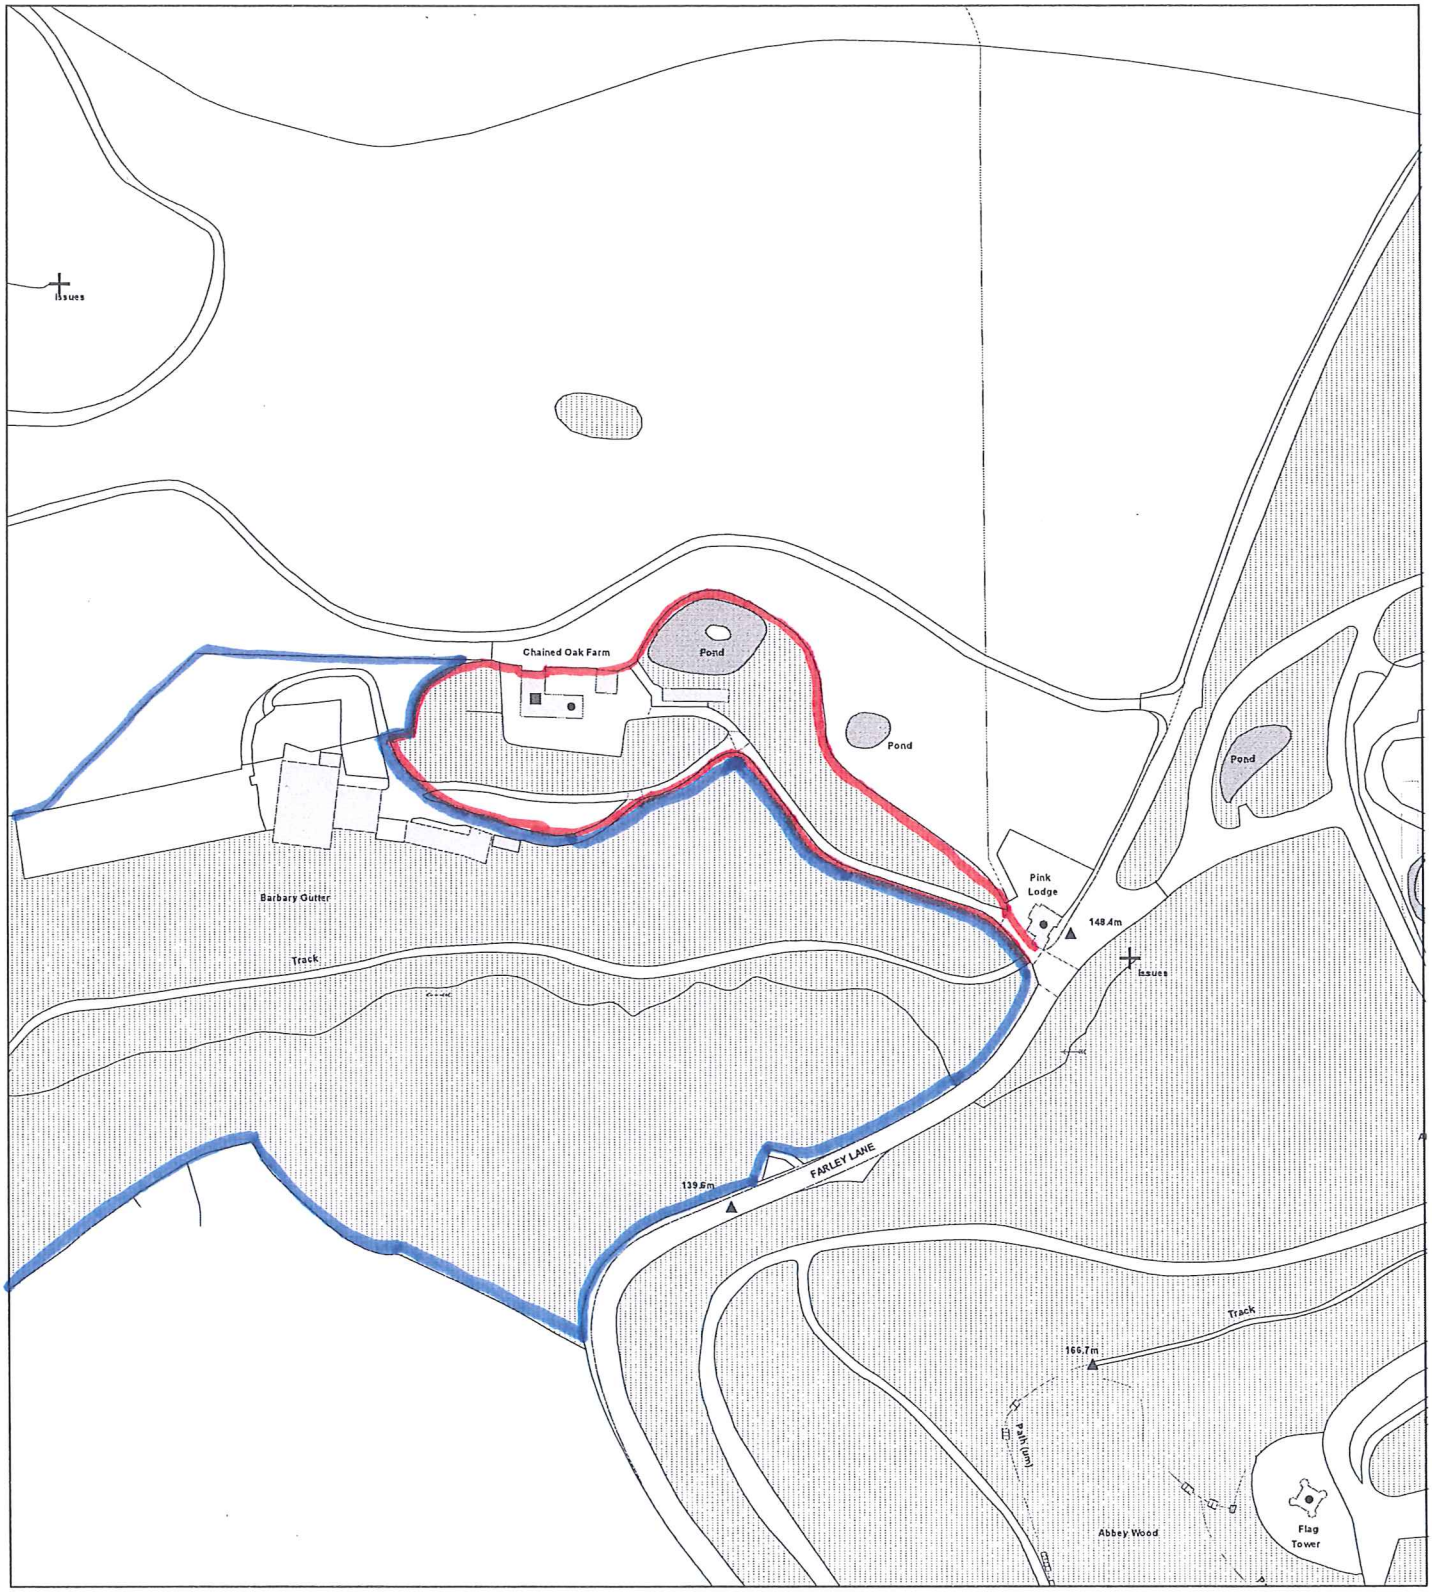

Date	17 March 2010
Organisation	SMDC
Department	Planning
Comments	

Scale : 1:2500

© Crown copyright. All rights reserved.
Staffordshire Moorlands District Council.
Licence no. 100018384. 2009.