Drawing no. 705-1: GENERAL LOCATION. RINGE HAY FARM, BASFORD, ST13 7ET.

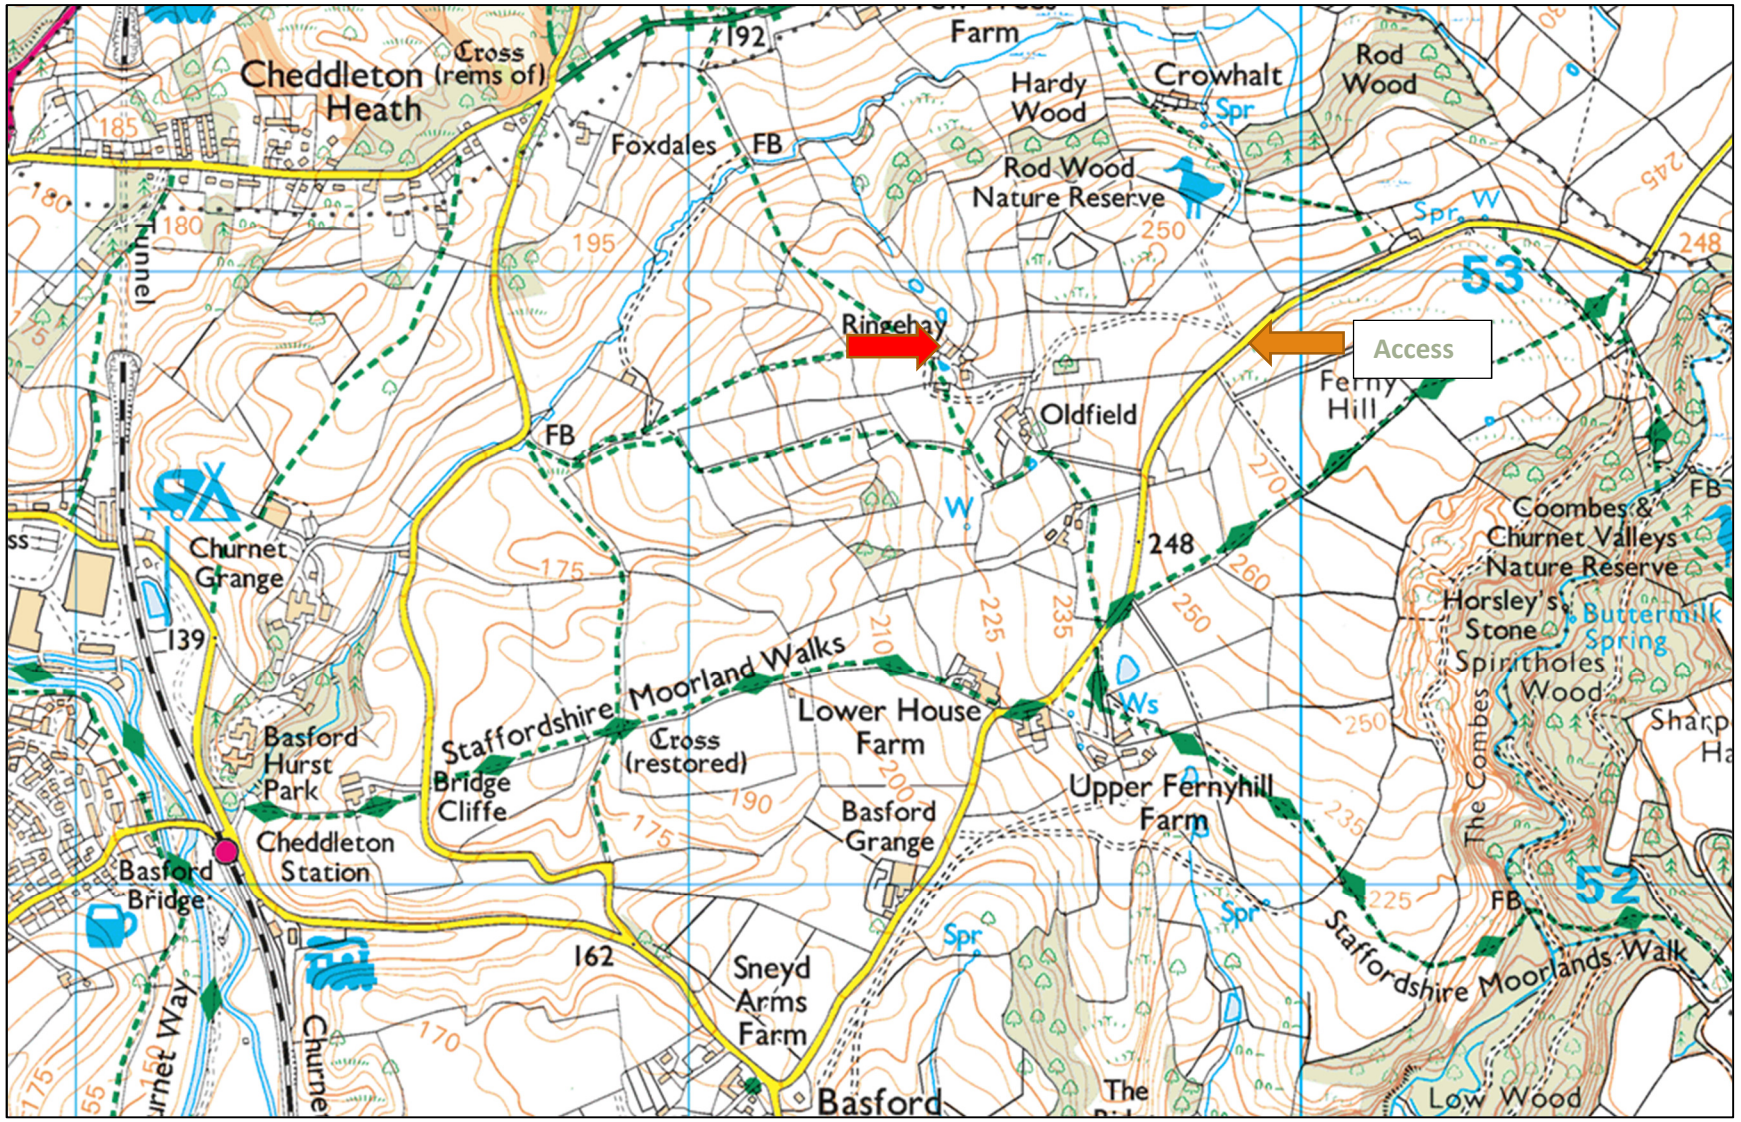

= Application site

N