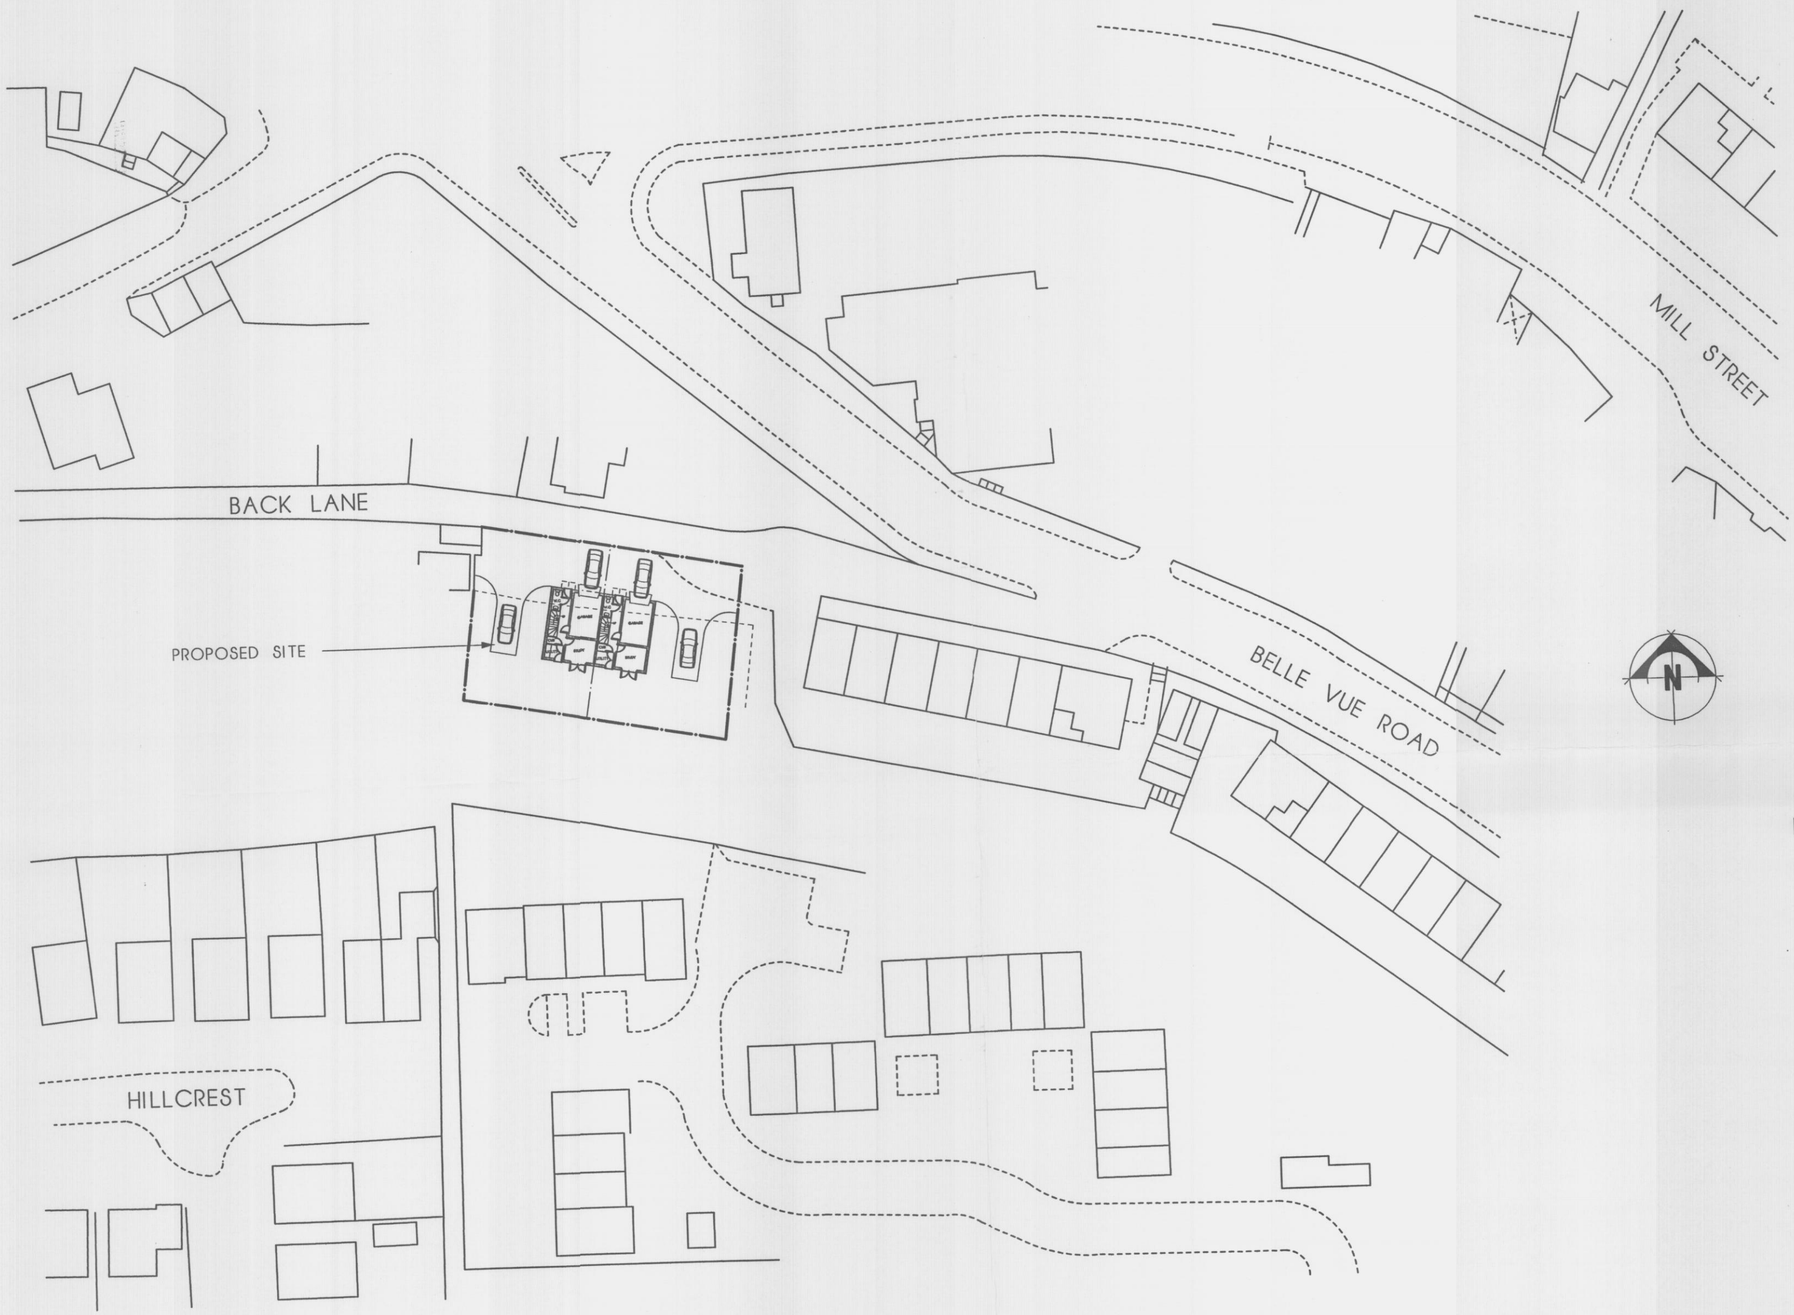

BLOCK PLAN 1-500

10/00171/OUT - 2 MAR 2010 - SMP

Revision : Date : Details :

wood | goldstraw | yorath

ARCHITECTS QUANTITY SURVEYORS PLANNING SUPERVISORS

Churchill House, Regent Road, Stoke on Trent, ST1 3RH.
Tel:01782 208000 Fax:01782 208712
E-Mail : info@woodgoldstraw.co.uk

Drawing no.	Scale.
3931-01-02	1-500
Drawn. L.S	Revision.
Date. OCT 2009	A
Sheet Size. A2 SIZE	

Client.
MR K GAYES

Project.
PROPOSED DEVELOPMENT ON
LAND OFF BACK LANE
LEEK
STAFFS.

Copyright. Wood Goldstraw & Yorath.
Contractors are to check all dimensions on site and refer any discrepancies to the Architects immediately.