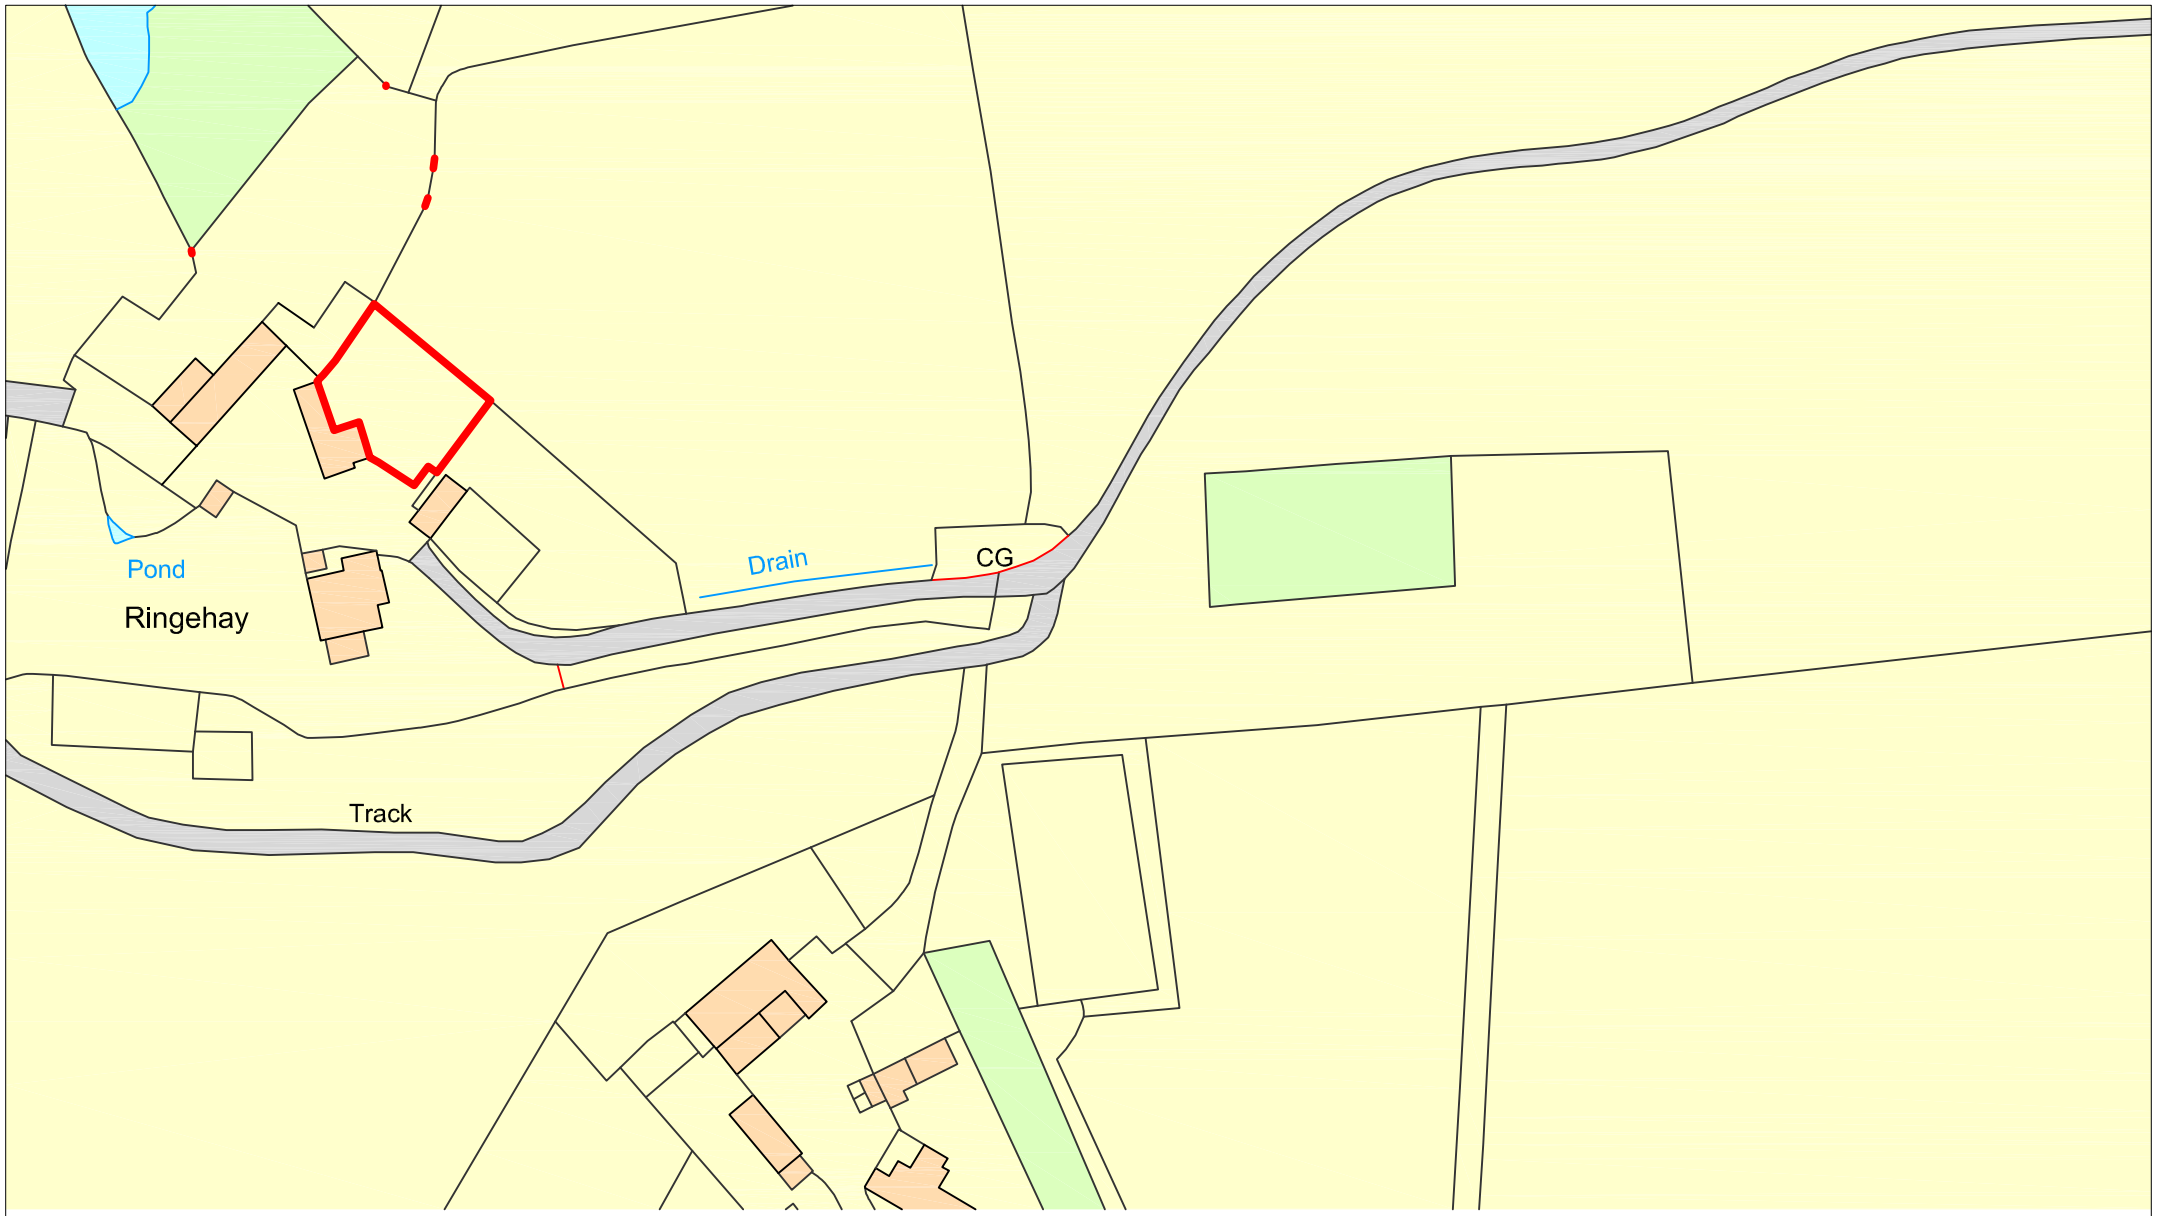

Copyright 2018. All rights reserved. Licence number 100022432

RETENTION OF GARDEN - GRANARY COTTAGE, RINGE HAY FARM, BASFORD GREEN
LOCATION PLAN

Drawing No. 712-1 **Scale - 1:1250** **Paper size: A4** **Date:20 JUNE 2018**

N

KEN WAINMAN ASSOCIATES Ltd, 31A St. Edward Street, Leek, Staffs, ST13 5DN