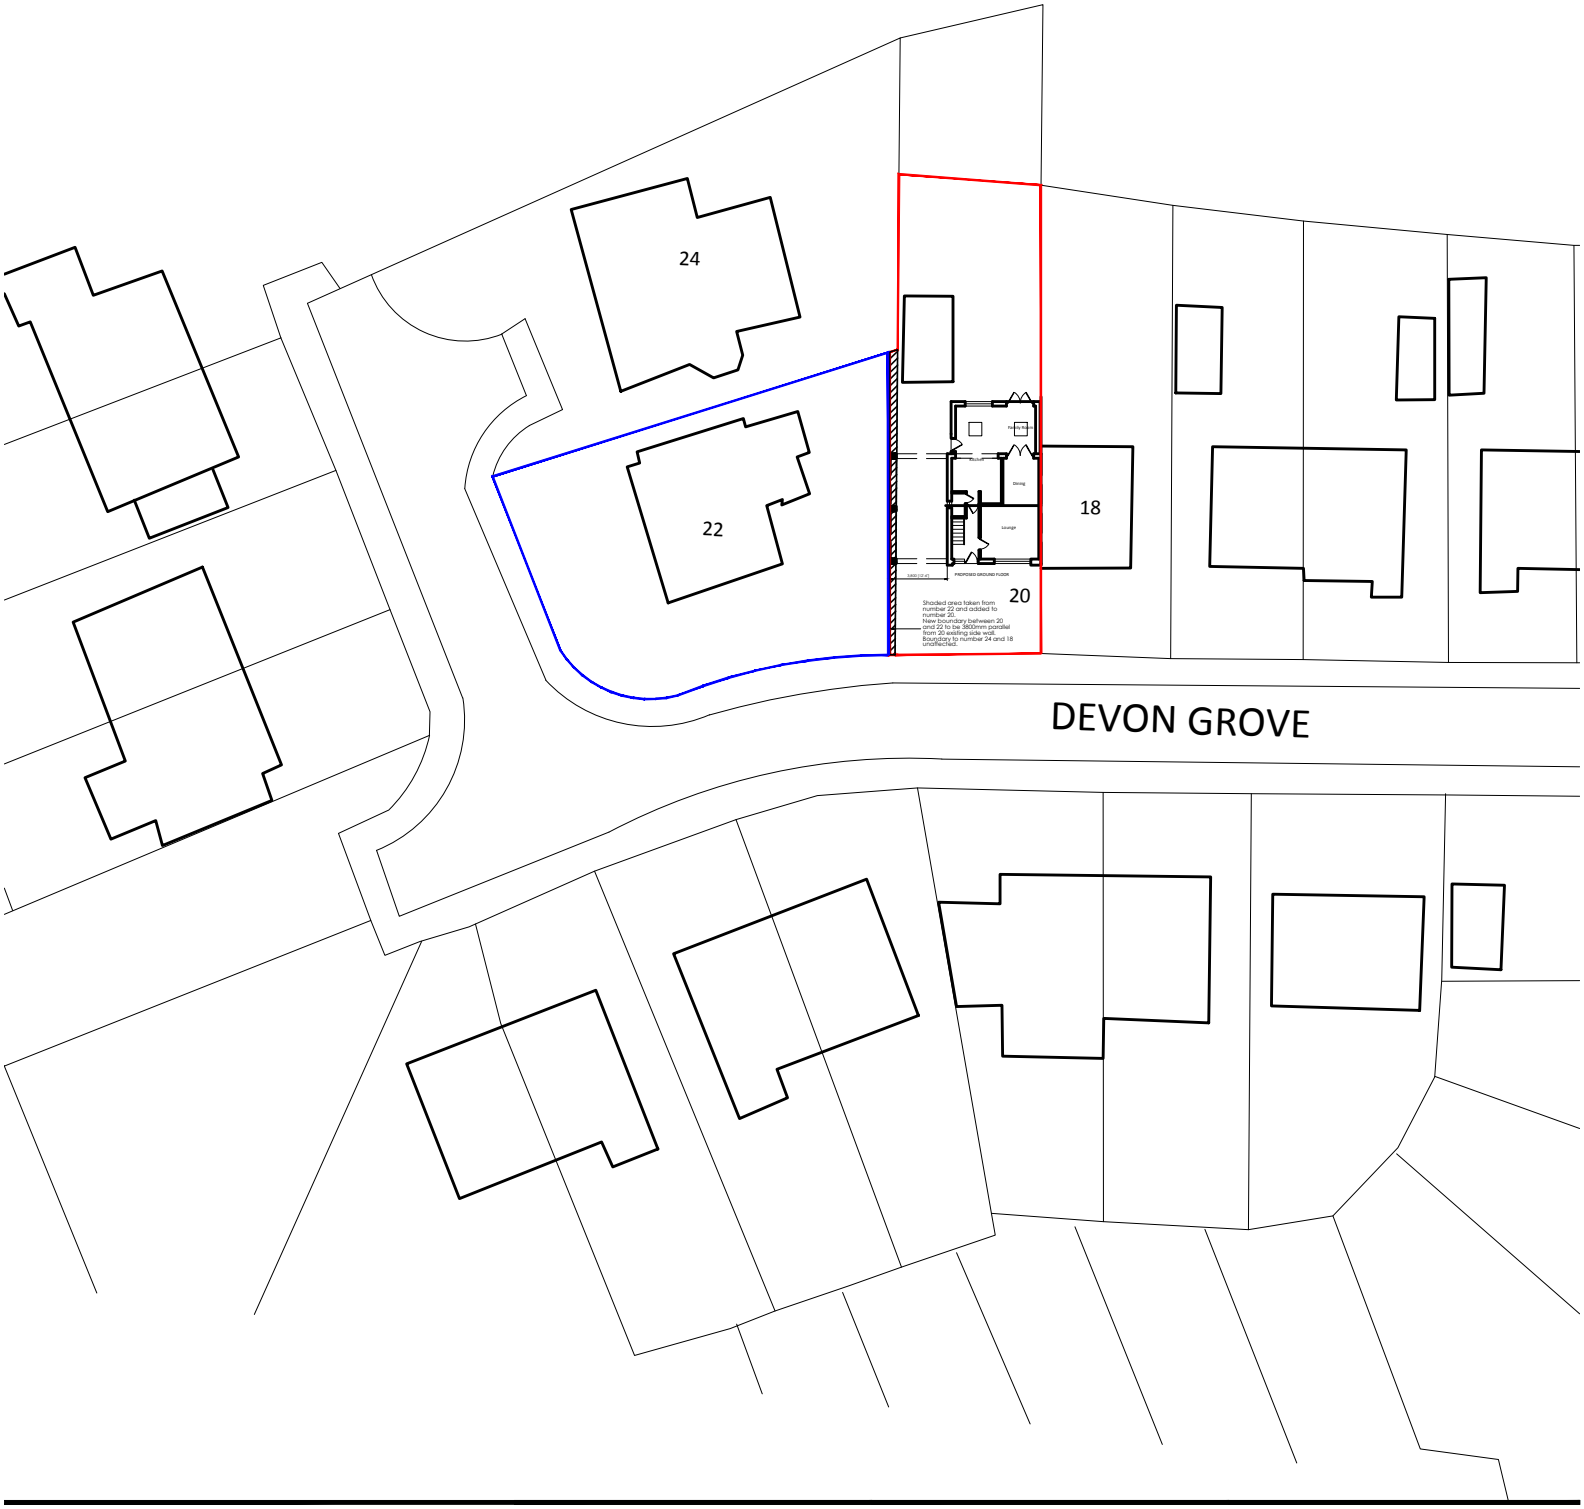


Client & Address
Mr T Potts
20 Devon Grove
Biddulph
Staffordshire
ST8 6DF

Drawing
SITE PLAN

Job MJC-POT-17

Date 20-04-2018

Scale 1:500 on A4

Sheet 02