ROBert L **FORD**

private architectural practitioner and rural development consultant

PARKSIDE PARK ROAD LEEK STAFFORDSHIRE ST13 8JT

roblford@btopenworld.com / 01538 398290 / 07969 68 68 86

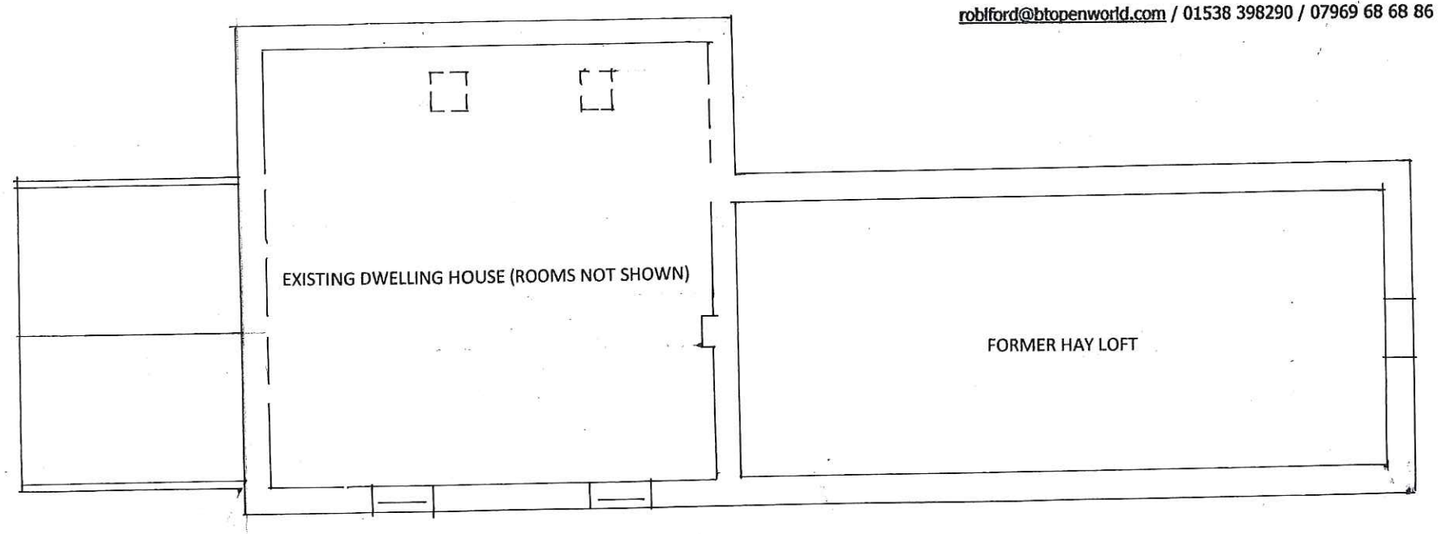

FIRST

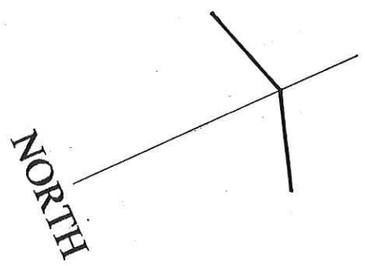

1 METRE X 5 METRES AT 1:100 SCALE

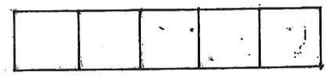

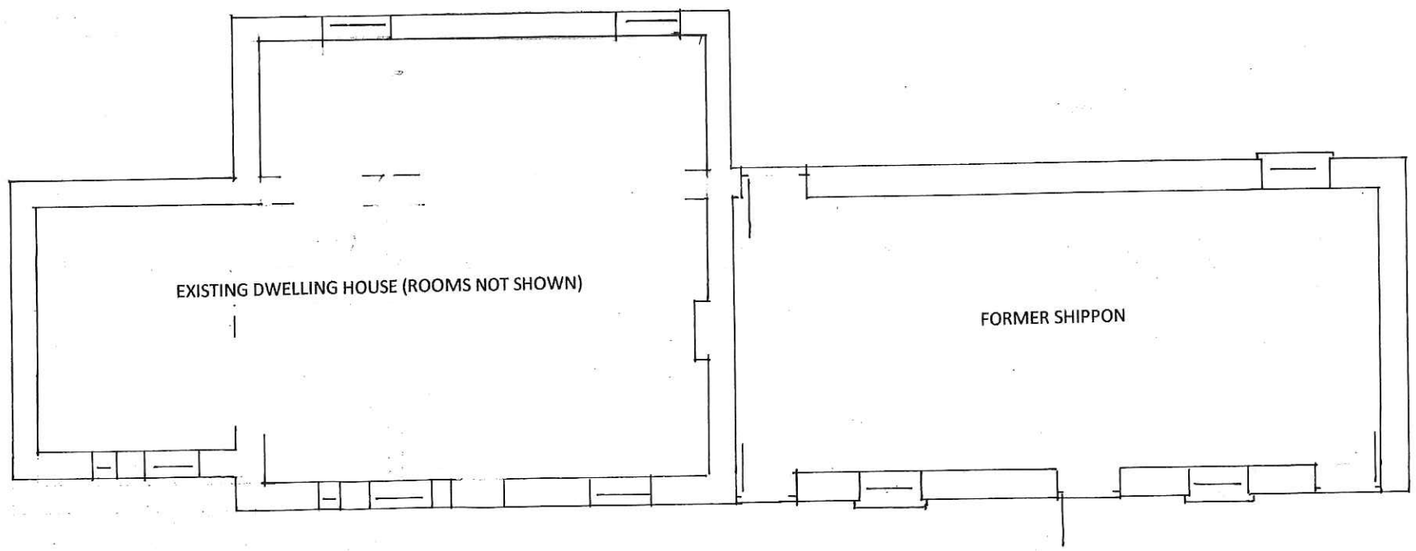

GROUND

DRAWING NO. **TBW 02 FLOOR PLANS AS EXISTING** SCALE – 1:100 IF PRINTED IN FULL AT A3

PROPOSED EXTENSION OF FARM DWELLING INTO ADJACENT BUILDING TO PROVIDE ADDITIONAL LIVING ACCOMMODATION AT **TYRE FARM** BENTY GRANGE LANE WINKHILL / WATERFALL STAFFORDSHIRE ST13 7PU

04 2018