ROB*ert* L **FORD**

private architectural practitioner and rural development consultant

PARKSIDE PARK ROAD LEEK STAFFORDSHIRE ST13 8JT

roblford@btopenworld.com / 01538 398290 / 07969 68 68 86

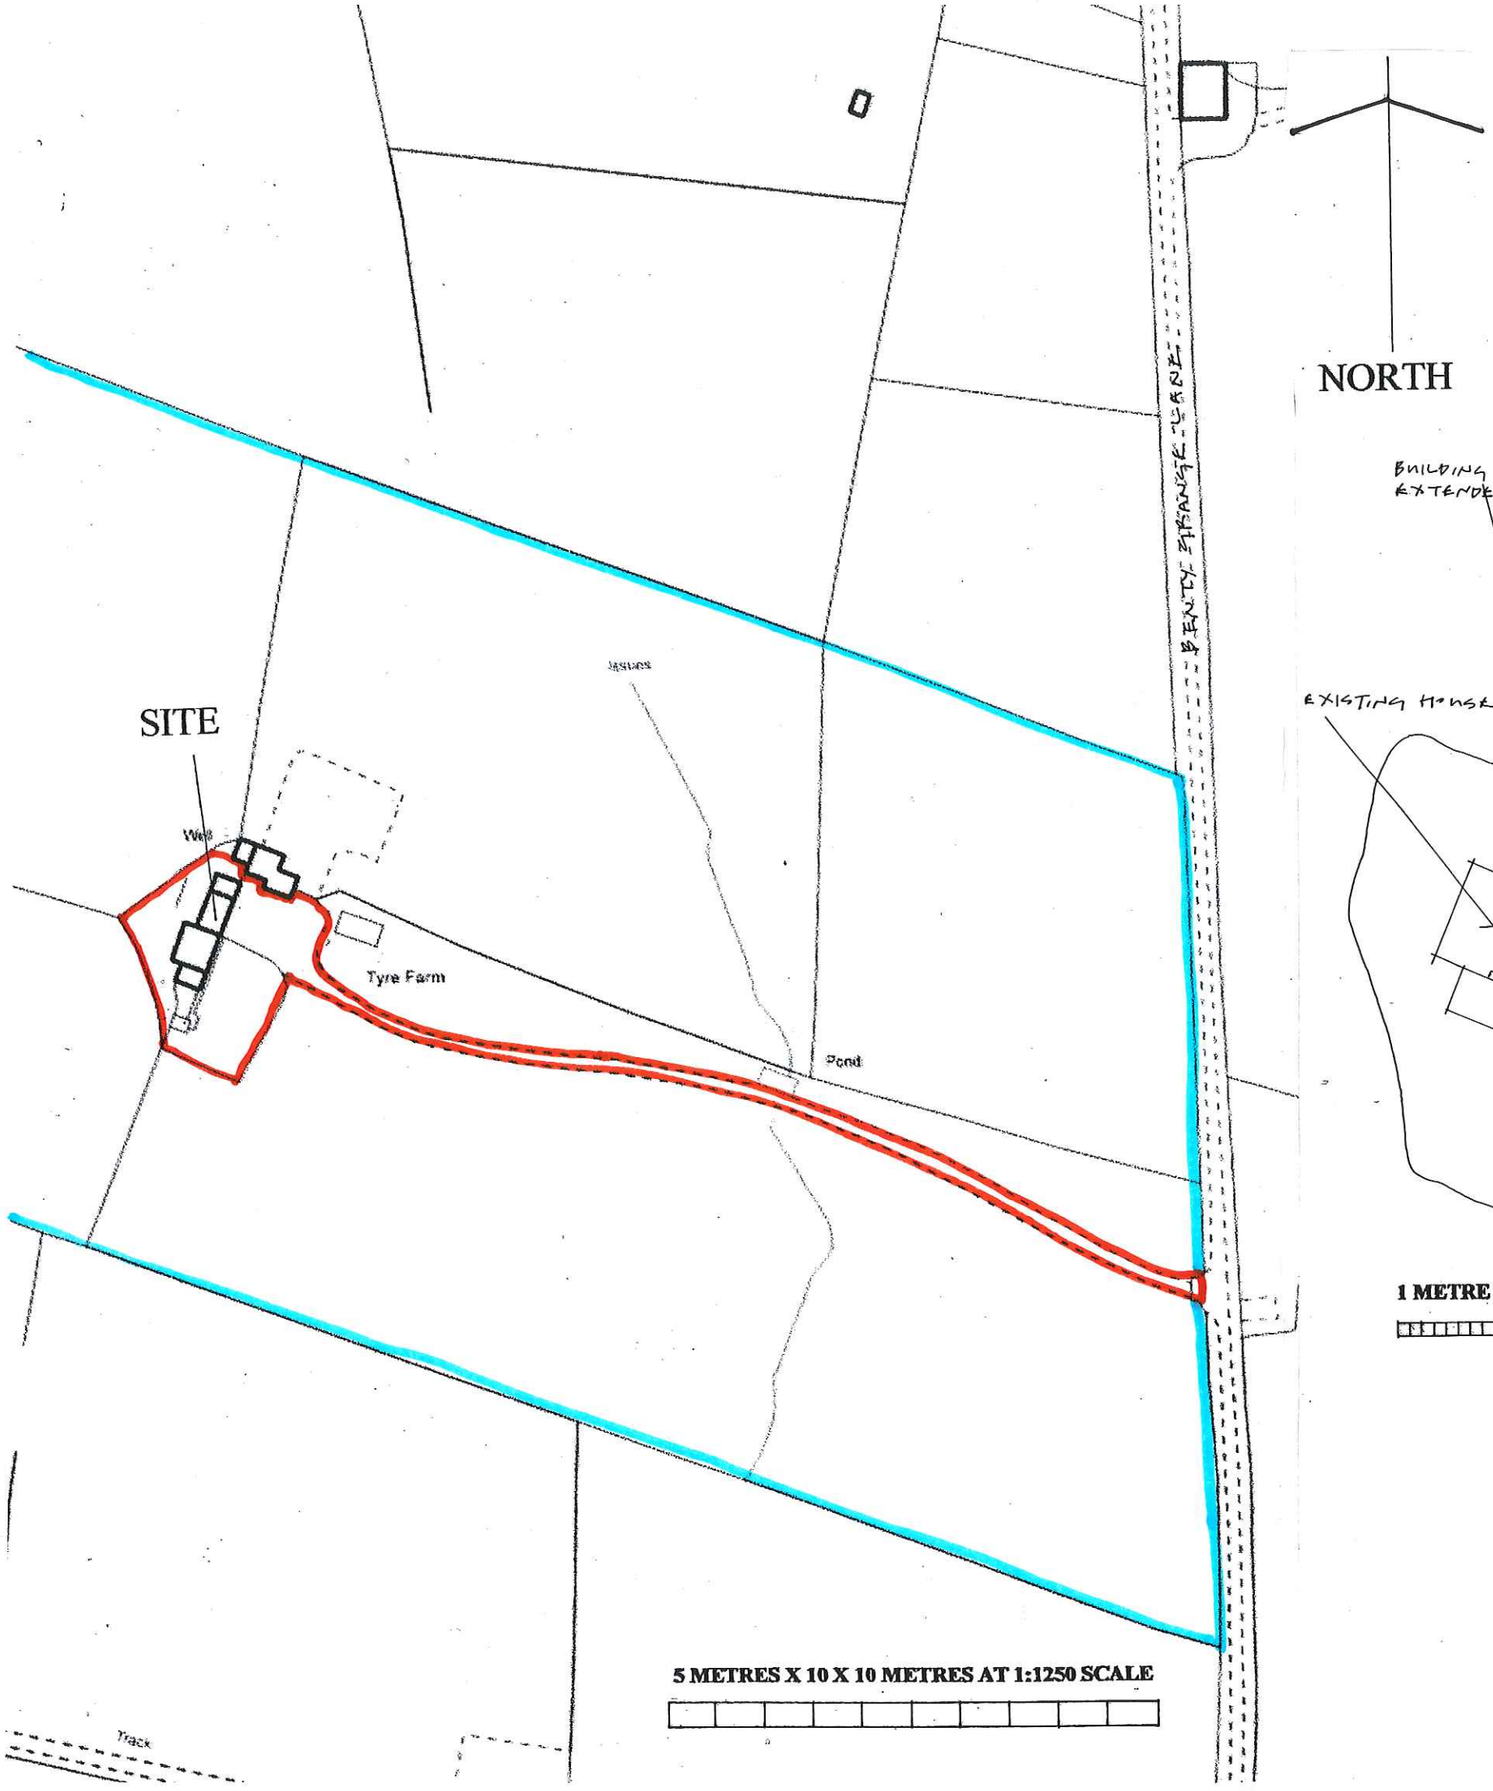

5 METRES X 10 X 10 METRES AT 1:1250 SCALE

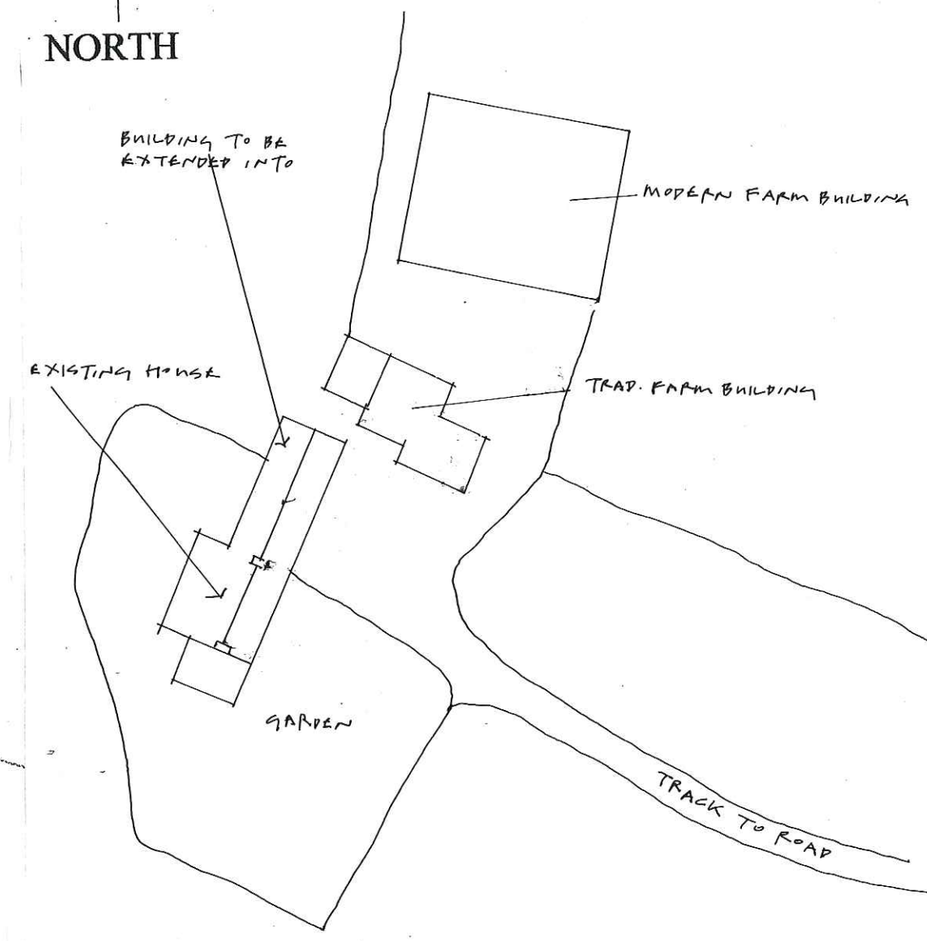

1 METRE X 25 METRES AT 1:500 SCALE

DRAWING NO. **TBW 01 SITE LOCATION AND SITE PLAN** SCALE – 1:1250 / 1:500 IF PRINTED IN FULL AT A3

PROPOSED EXTENSION OF FARM DWELLING INTO ADJACENT BUILDING TO PROVIDE ADDITIONAL LIVING ACCOMMODATION AT **TYRE FARM** BENTY GRANGE LANE WINKHILL / WATERFALL STAFFORDSHIRE ST13 7PU

04 2018