ROB*ert* L **FORD**

private architectural practitioner and rural development consultant

PARKSIDE PARK ROAD LEEK STAFFORDSHIRE ST13 8JT

roblford@btopenworld.com / 01538 398290 / 07969 68 68 86

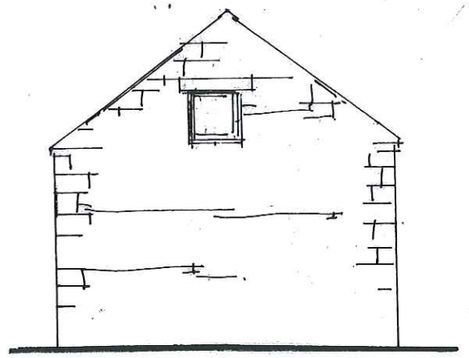

NORTH EAST

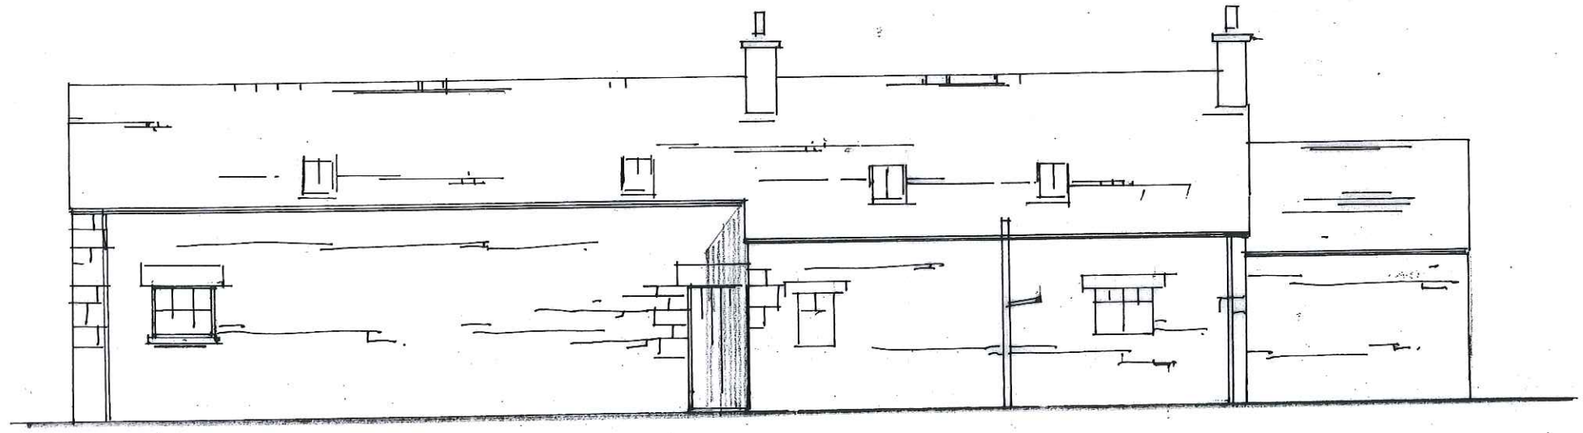

NORTH WEST

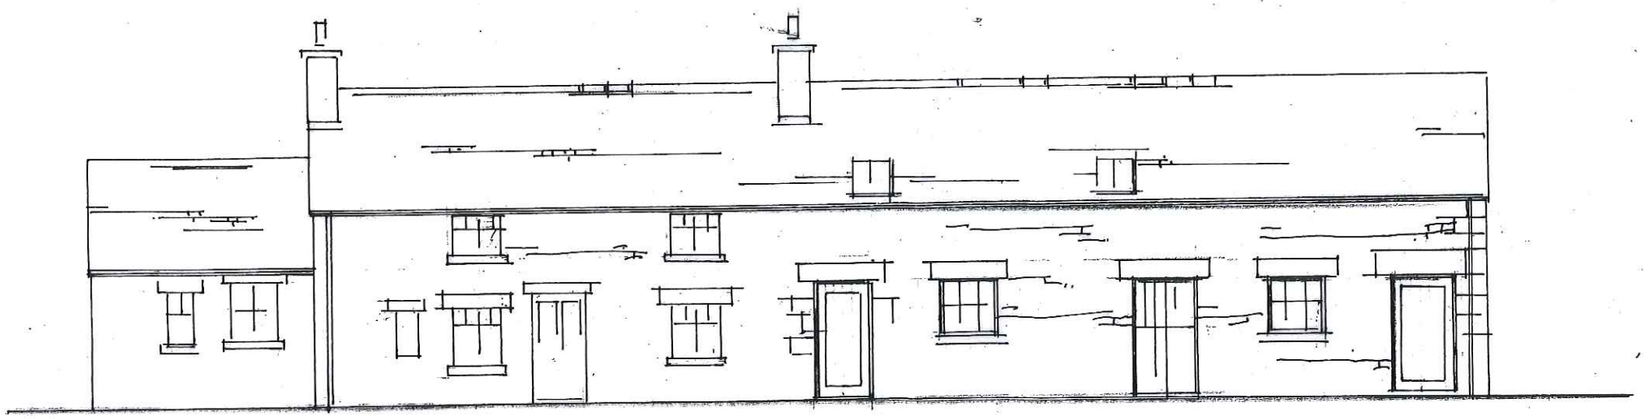

SOUTH EAST

1 METRE X 5 METRES AT 1:100 SCALE

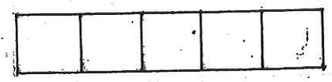

DRAWING NO. **TBW 05 ELEVATIONS AS PROPOSED** SCALE – 1:100 IF PRINTED IN FULL AT A3

PROPOSED EXTENSION OF FARM DWELLING INTO ADJACENT BUILDING TO PROVIDE ADDITIONAL LIVING ACCOMMODATION AT **TYRE FARM** BENTY GRANGE LANE WINKHILL / WATERFALL STAFFORDSHIRE ST13 7PU

04 2018