Copyright of this drawing is vested in the Architect and it must not be copied or reproduced without consent. Figured dimensions only are to be taken from this drawing. All contractors must visit the site and be responsible for taking and checking all dimensions relative to their work. Hewitt&Carr Architects Ltd are to be advised of any variation between drawings and site conditions.
CLIENTS ARE ADVISED TO CLARIFY DIMENSIONS WITH THE ARCHITECT PRIOR TO SETTING OUT AND NOT TO SCALE FROM THE DRAWING

Rev.	Drawn	Comments	Date

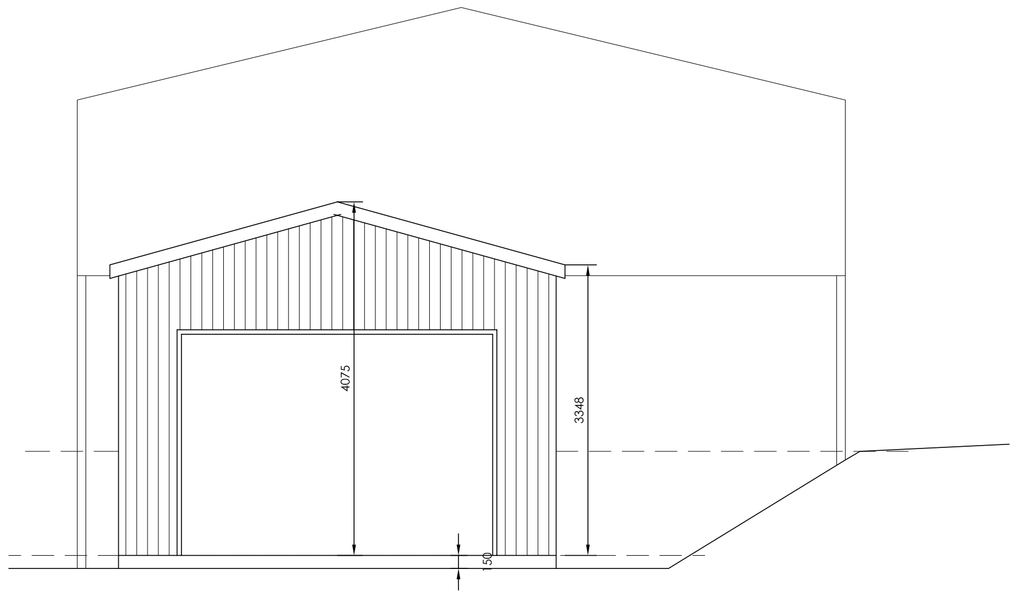

FRONT ELEVATION 1:50

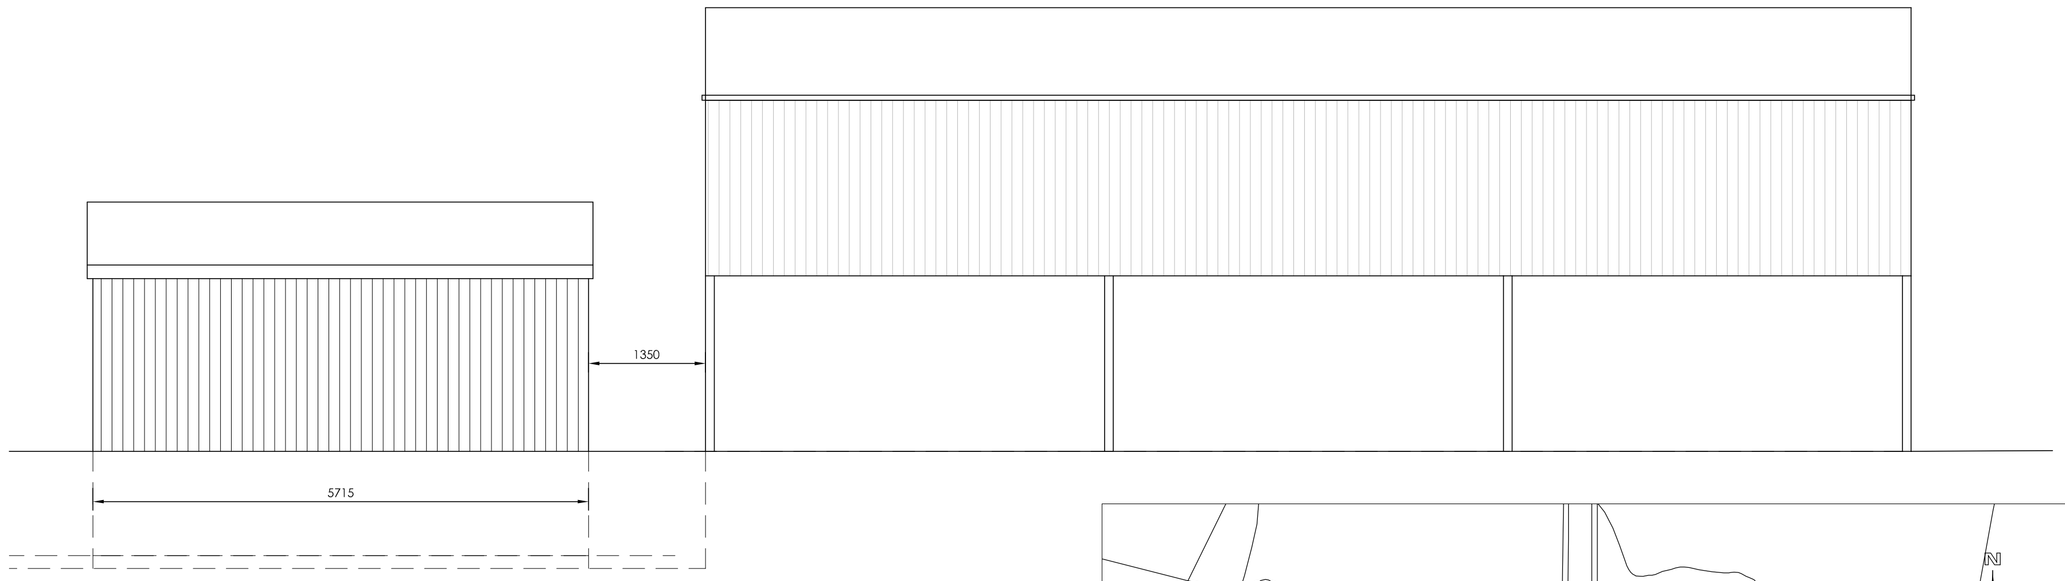

SIDE ELEVATION 1:50

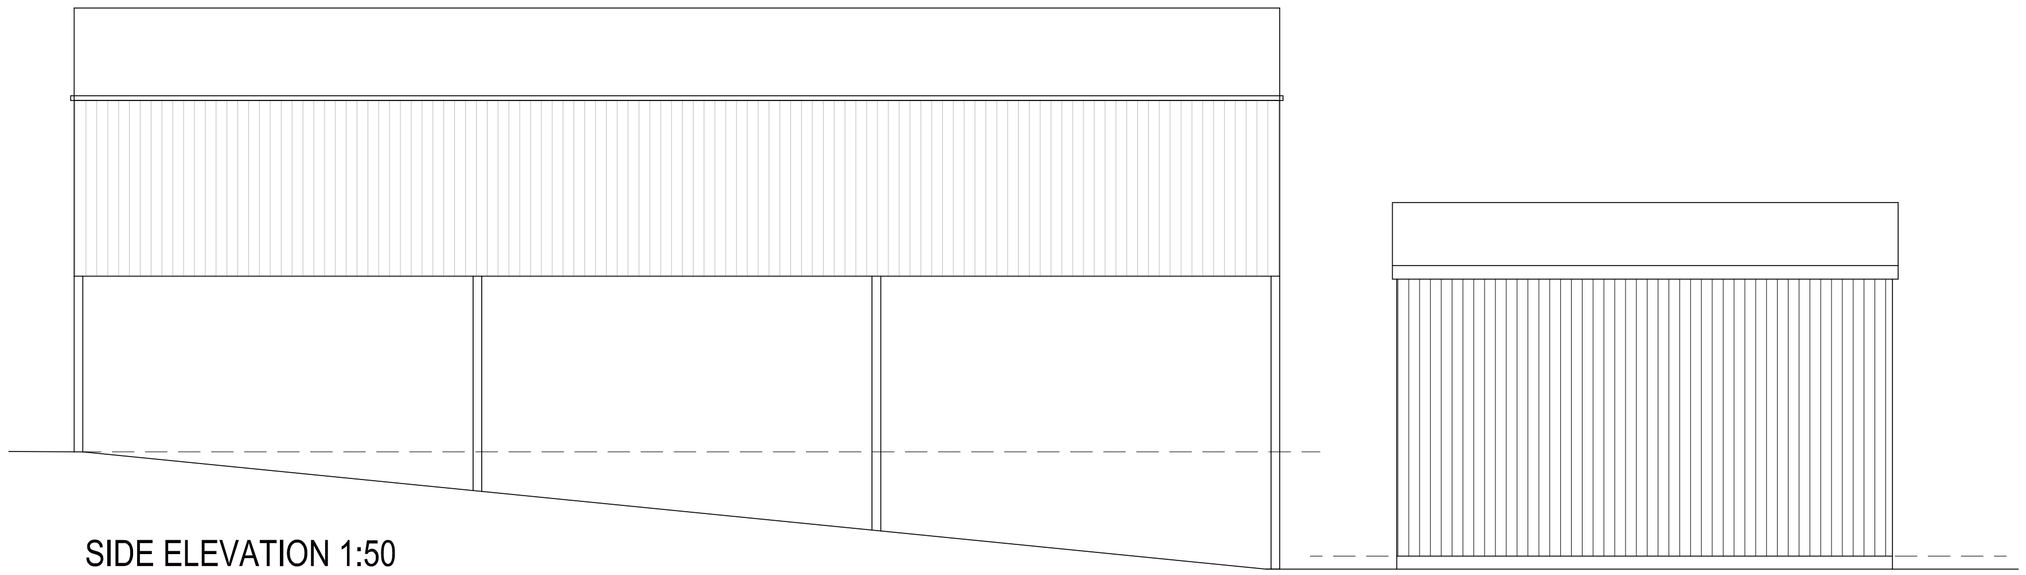

SIDE ELEVATION 1:50

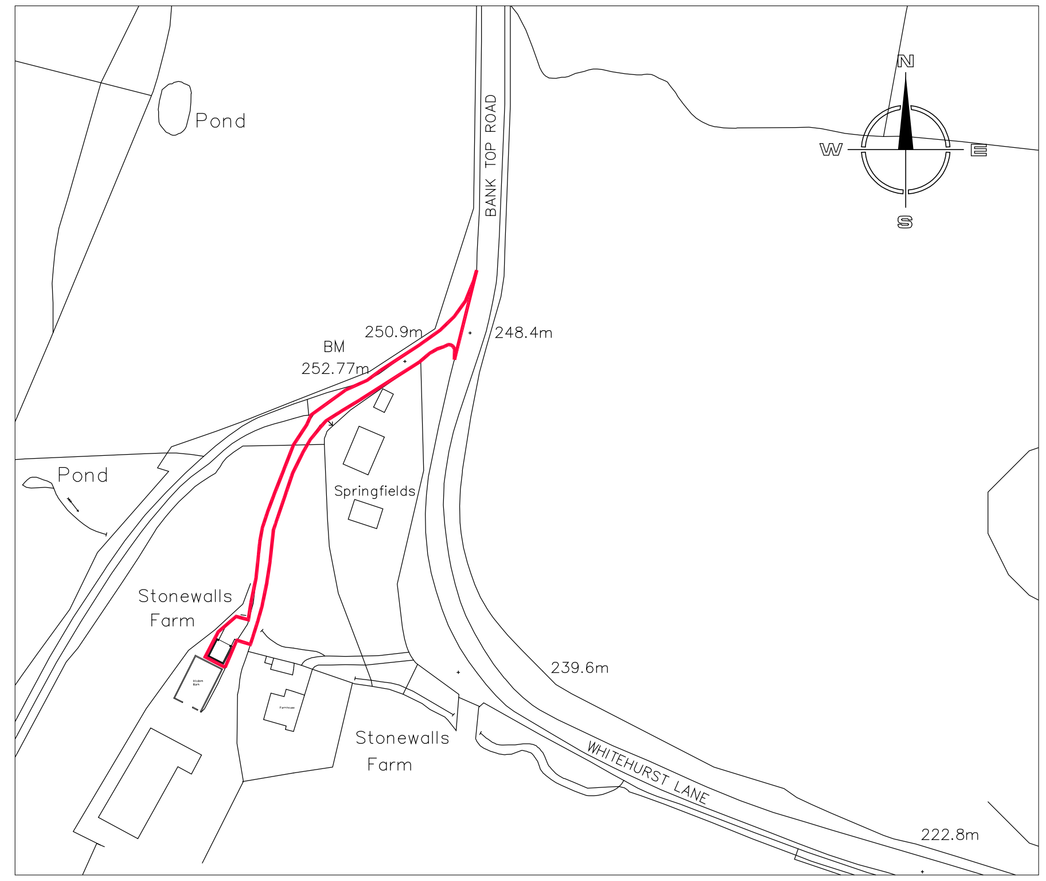

LOCATION PLAN 1:1250

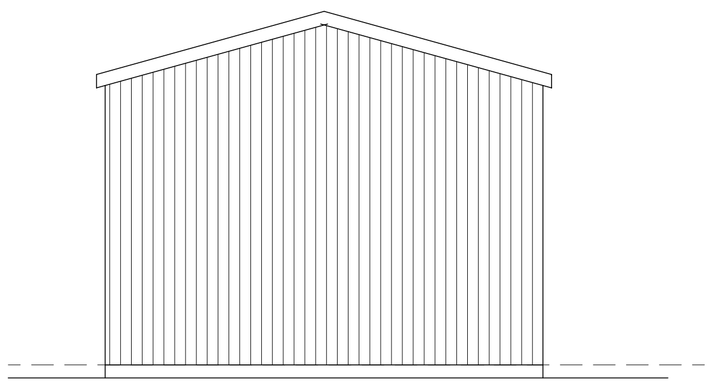

REAR ELEVATION 1:50

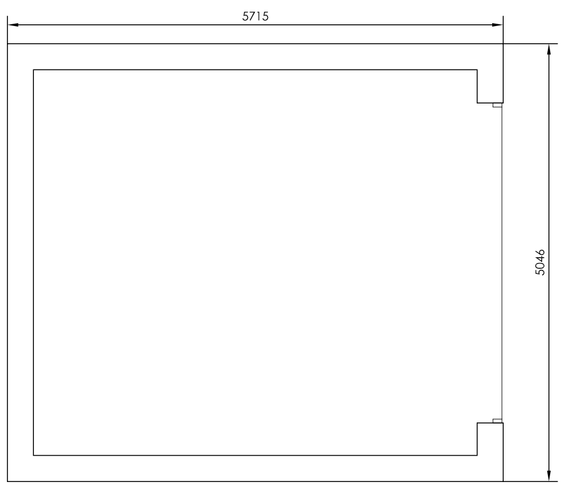

FLOOR PLAN 1:50

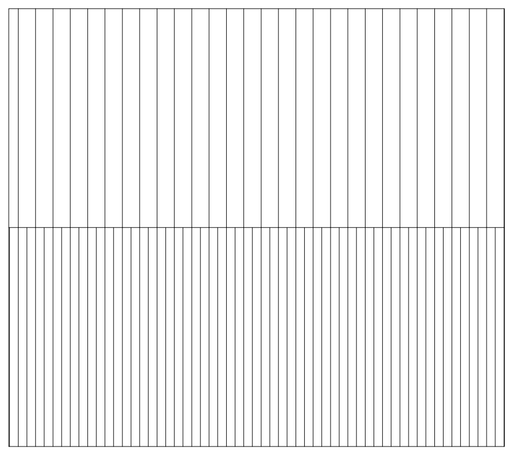

ROOF PLAN 1:50

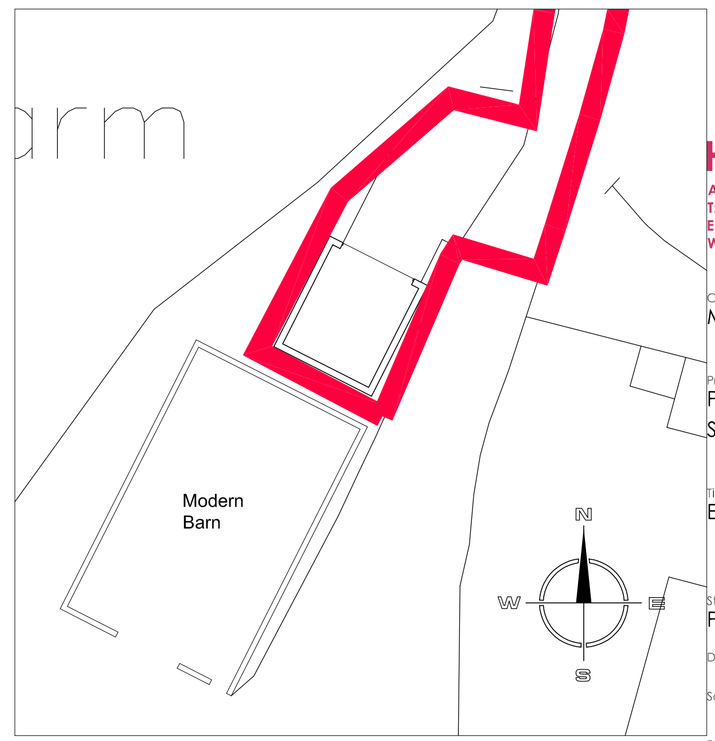

SITE LAYOUT PLAN 1:200

Hewitt&Carr Architects
A: 2-4 Cross Street I Cheadle I Staffordshire I ST10 1NP
T: 01538 756888
E: enquiries@hcarchitects.co.uk
W: www.hcarchitects.co.uk

Client
Mr Kevin Ball

Project
Proposed new impliment shed
Stonewalls Farm, Whitehurst Lane, Dilhorne

Title
Elevations as Proposed

Status
PLANNING

Date June 2018 Drawn MJC

Scale @A1 As Stated Checked

Project No Drawing No.
00687 AL(0)10 Rev A