


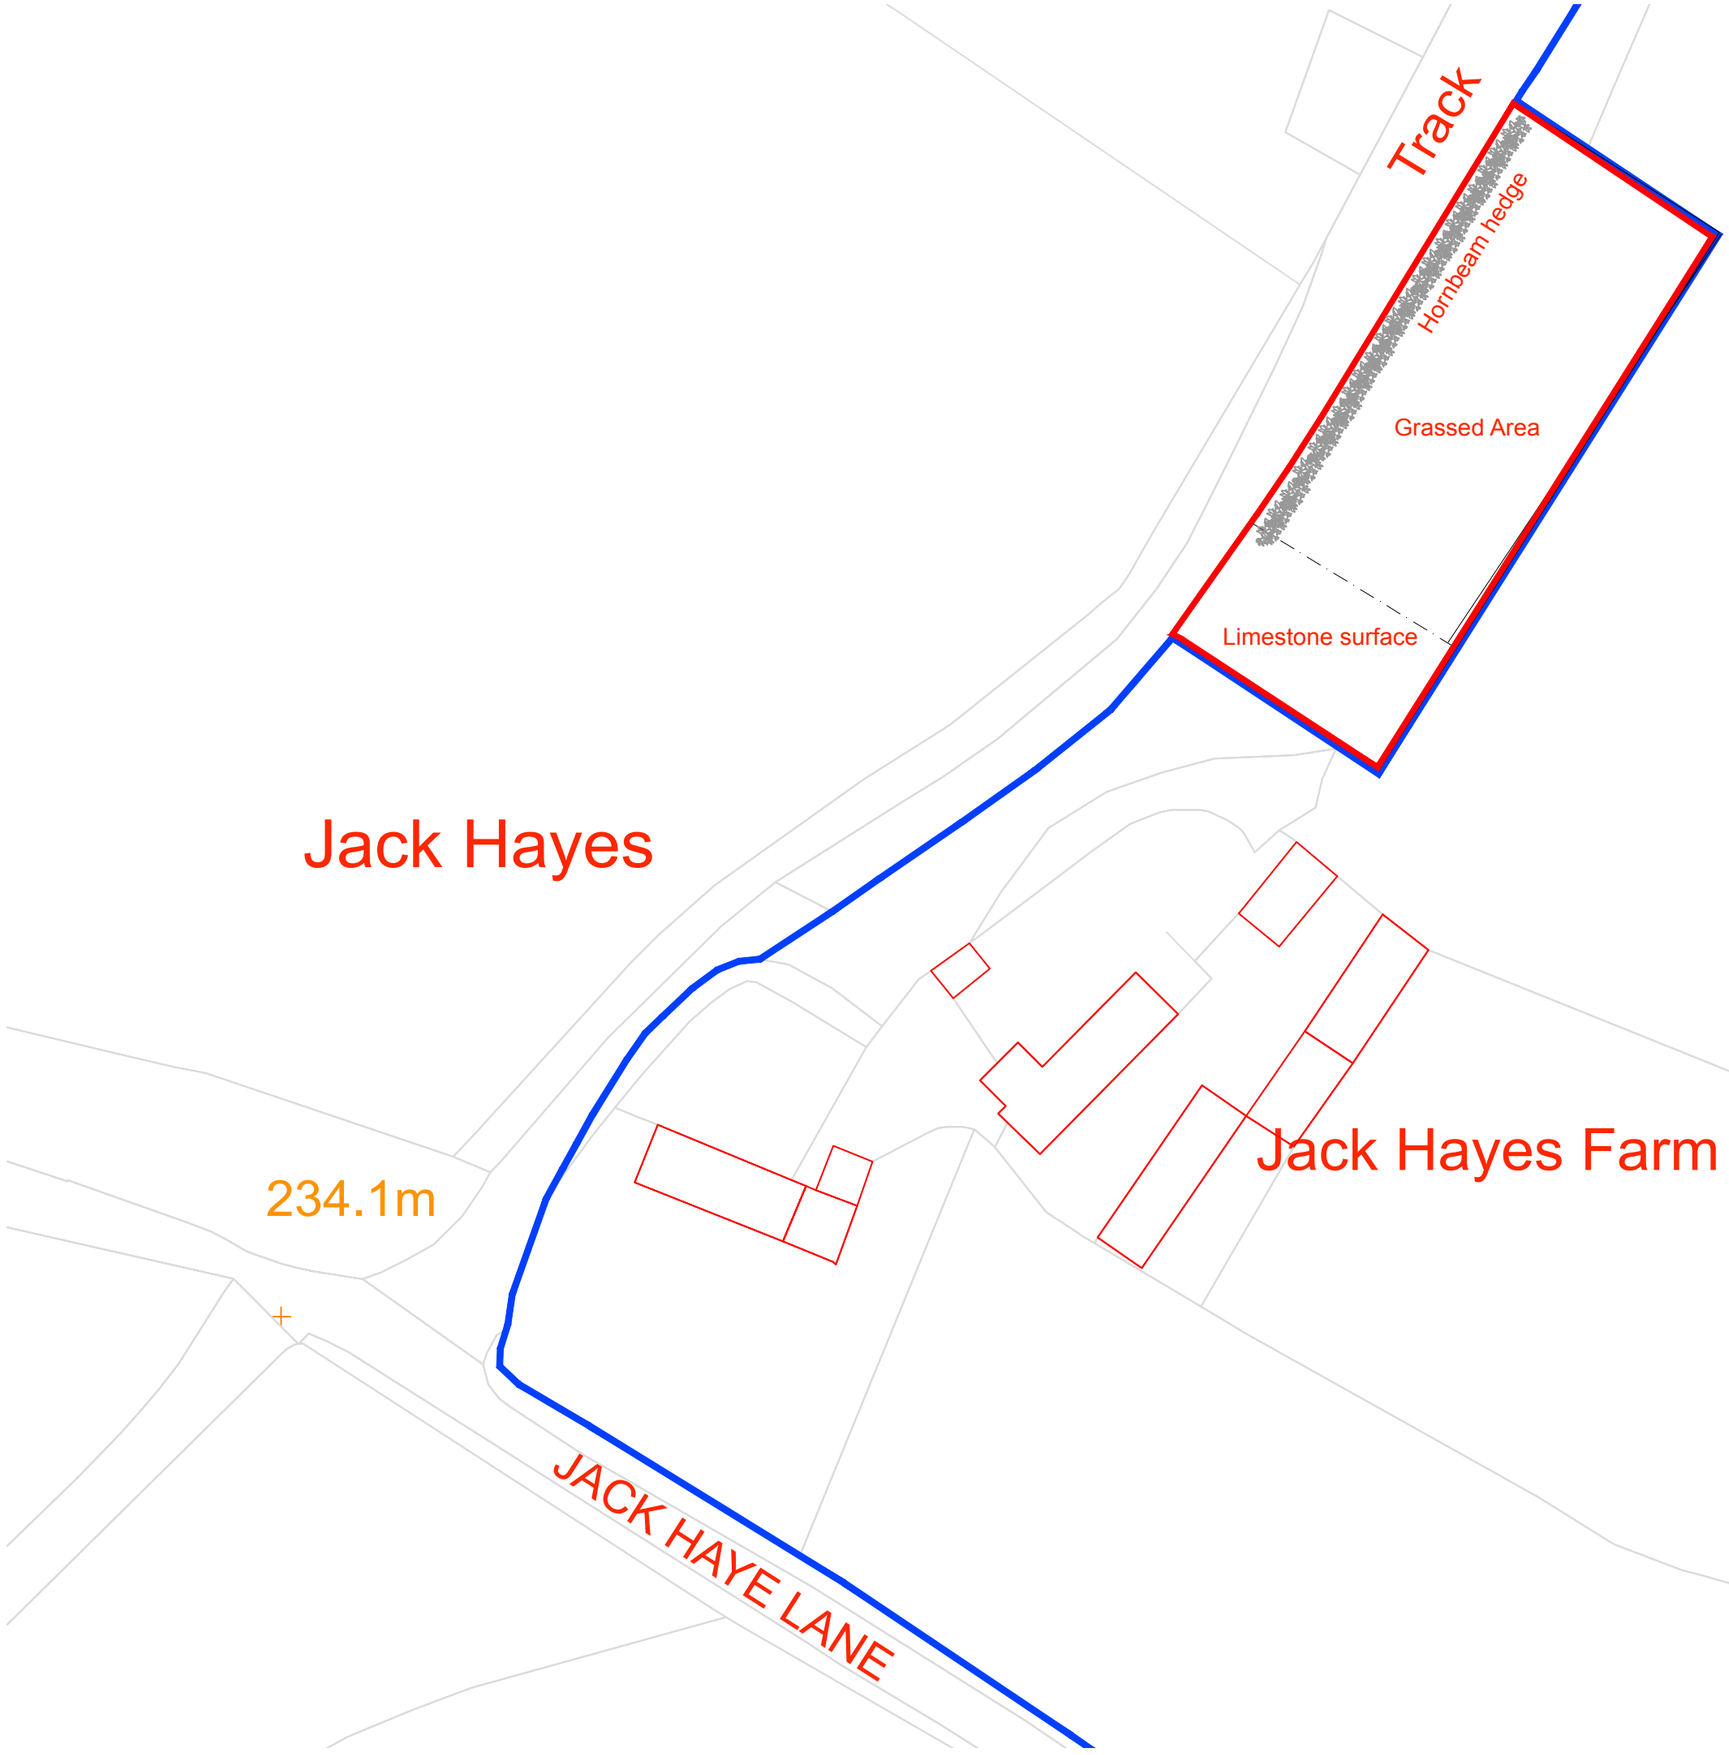

FOREFRONT
DEVELOPMENT CONSULTING
4 Ridge House, Ridge House Drive, Festival Park, S-O-T. ST1 5S.
Office 01782 216912 WWW.FOREFRONTDC.UI

CLIENT

MR G THURSFIELD

PROJECT

Proposed Menage at Jack Haye Farm, Jack Haye Lane, Armshead, Staffordshire. ST2 7NG

TITLE

Existing Block Plan
OS Licence - 0100031673

SCALE	DRAWN
1:1250 @ A3	ATG
DRG NO.	DATE
18-GT-01	19 / 05 / 18

REV.	DESCRIPTION	DATE

The contents of this drawing are the copyright of Forefront Development Consulting .