

# ROOF PLAN

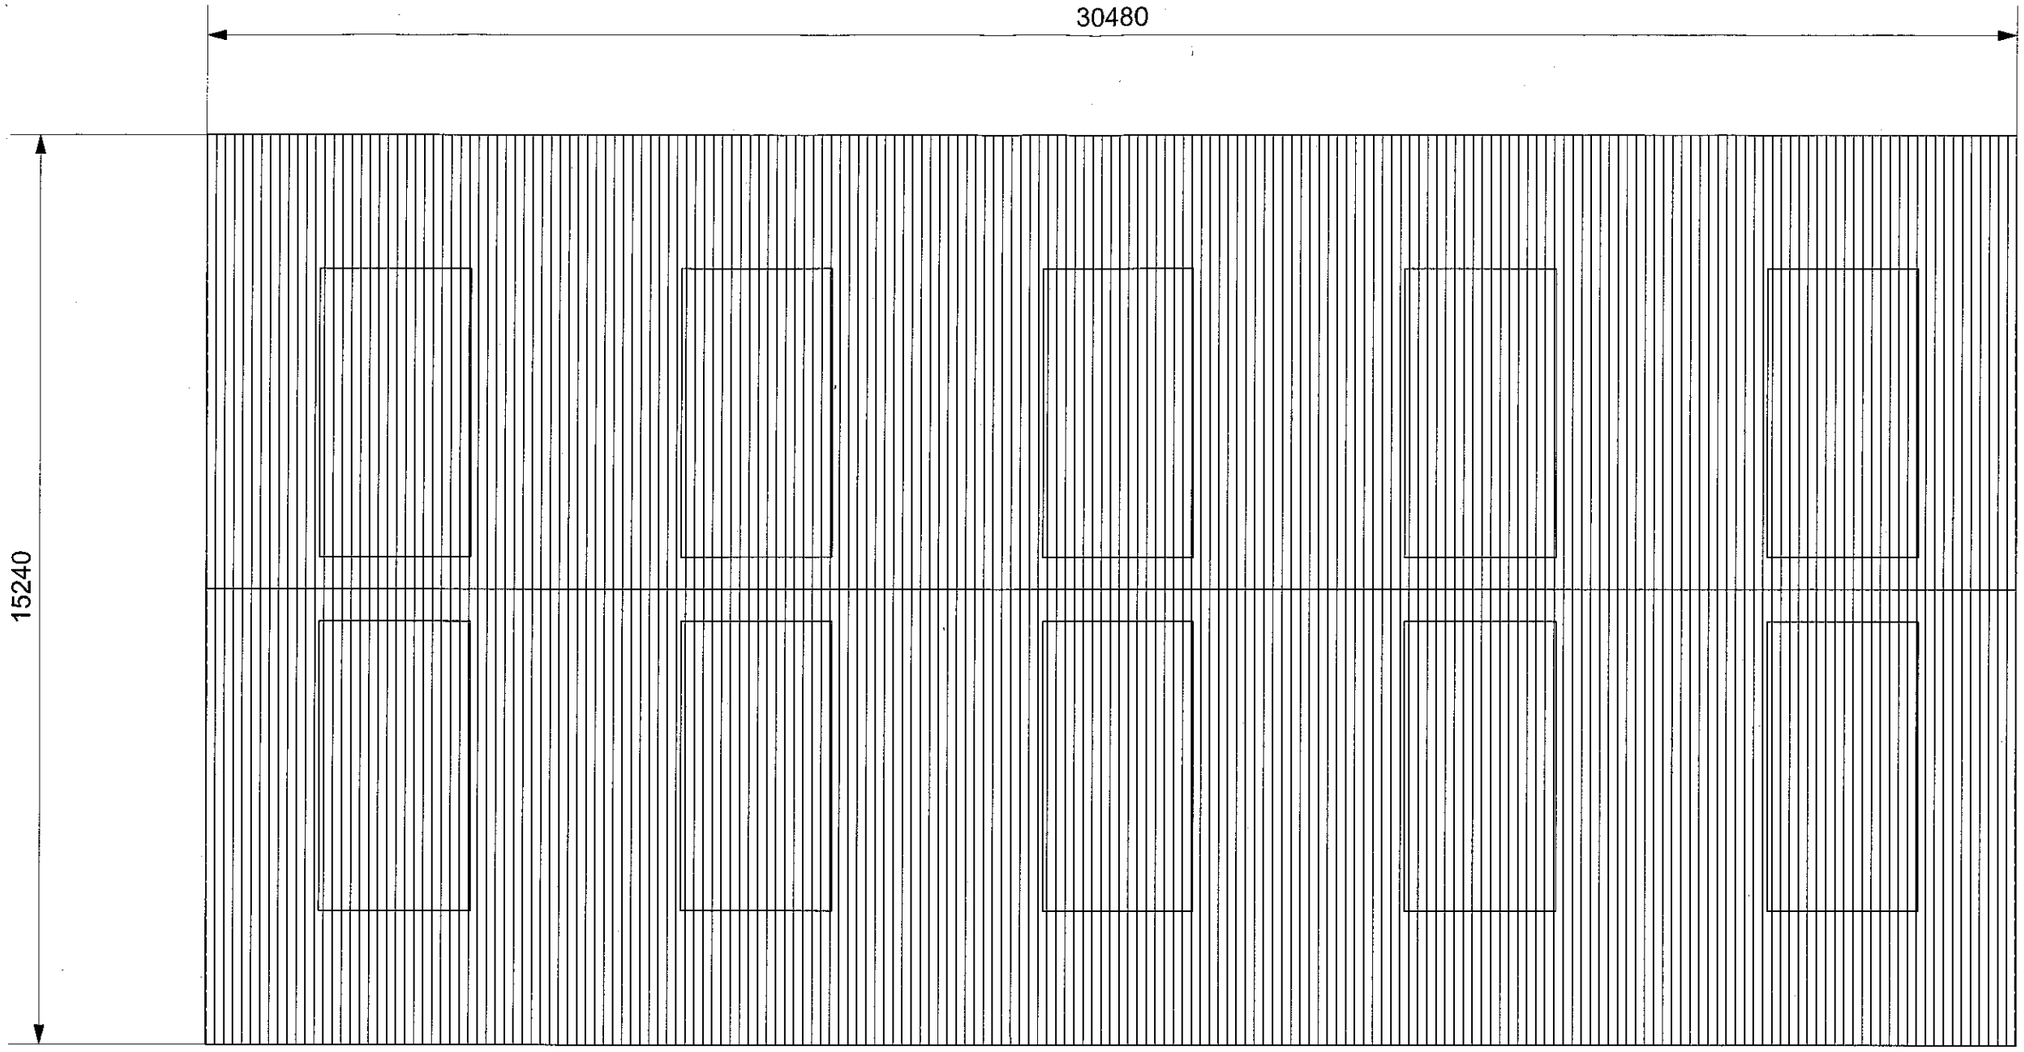


TOP VIEW

| | | |
|---|---|---|
| TITLE: | PFB 100' X 50' | SHEET NUMBER: 1 OF 7 |
| UNITS: | COMPANY: | ISSUED DATE: |
| mm | GRAHAM WATKINS & CO ESTATE AGENTS | 24/06/2018 |
| SIZE: | DRAWN BY: | SCALE: |
| A3 | RLW | 1:100 |


# NORTH ELEVATION

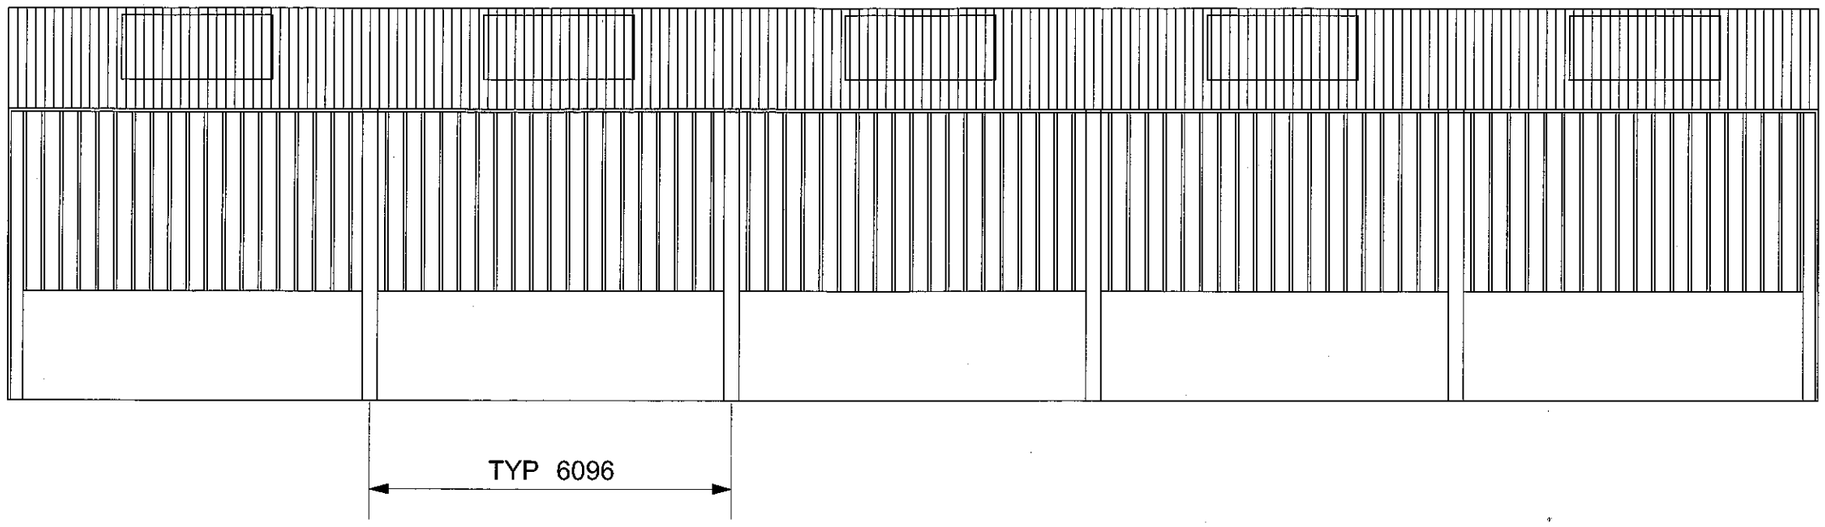


FRONT VIEW

| | | |
|---|---|---|
| TITLE: | PFB 100' X 50' | SHEET NUMBER: 2 OF 7 |
| UNITS: | COMPANY: | ISSUED DATE: |
| mm | GRAHAM WATKINS & CO ESTATE AGENTS | 24/06/2018 |
| SIZE: | DRAWN BY: | SCALE: |
| A3 | RLW | 1:100 |


# EAST ELEVATION

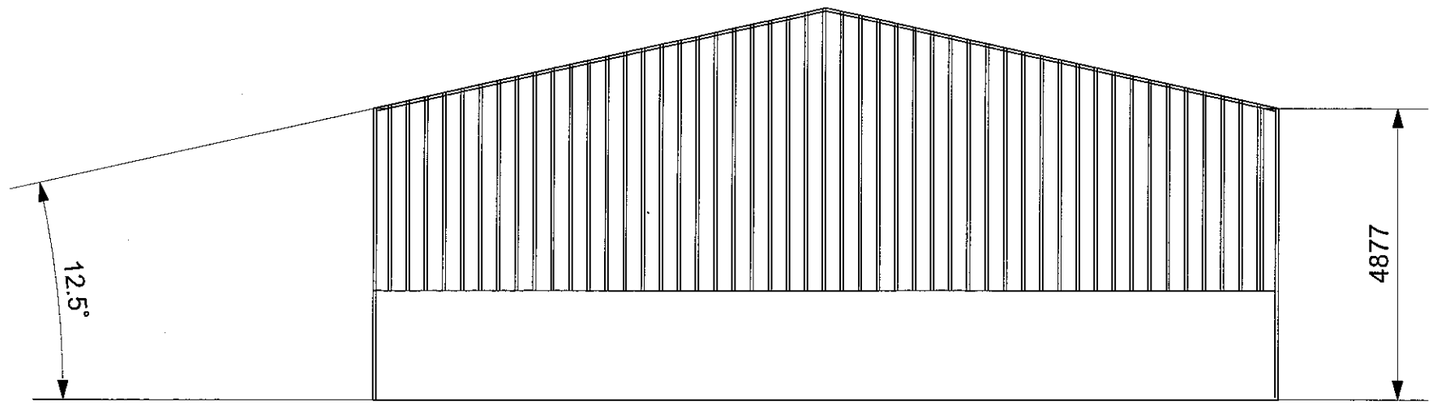


RIGHT VIEW

| | | |
|---|---|---|
| TITLE: | PFB 100' X 50' | SHEET NUMBER: 3 OF 7 |
| UNITS: | COMPANY: | ISSUED DATE: |
| mm | GRAHAM WATKINS & CO ESTATE AGENTS | 24/06/2018 |
| SIZE: | DRAWN BY: | SCALE: |
| A3 | RLW | 1:100 |


# WEST ELEVATION

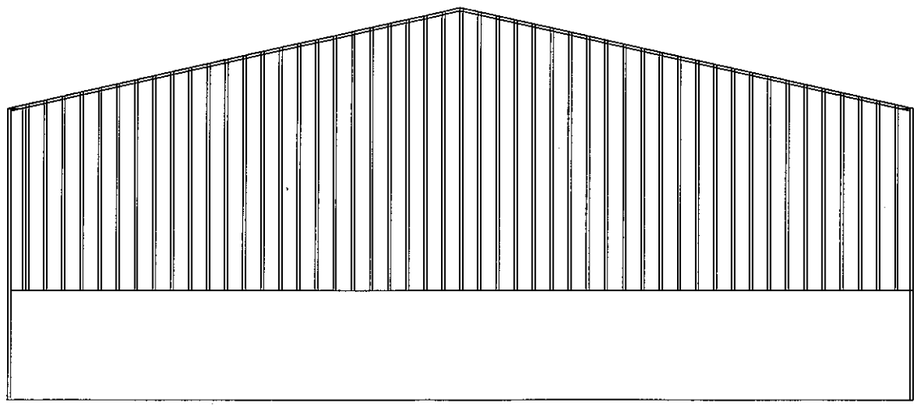

LEFT VIEW

| | | |
|---|---|---|
| TITLE: | PFB 100' X 50' | SHEET NUMBER: 4 OF 7 |
| UNITS: | COMPANY: | ISSUED DATE: |
| mm | GRAHAM WATKINS & CO ESTATE AGENTS | 24/06/2018 |
| SIZE: | DRAWN BY: | SCALE: |
| A3 | RLW | 1:100 |


SOUTH ELEVATION

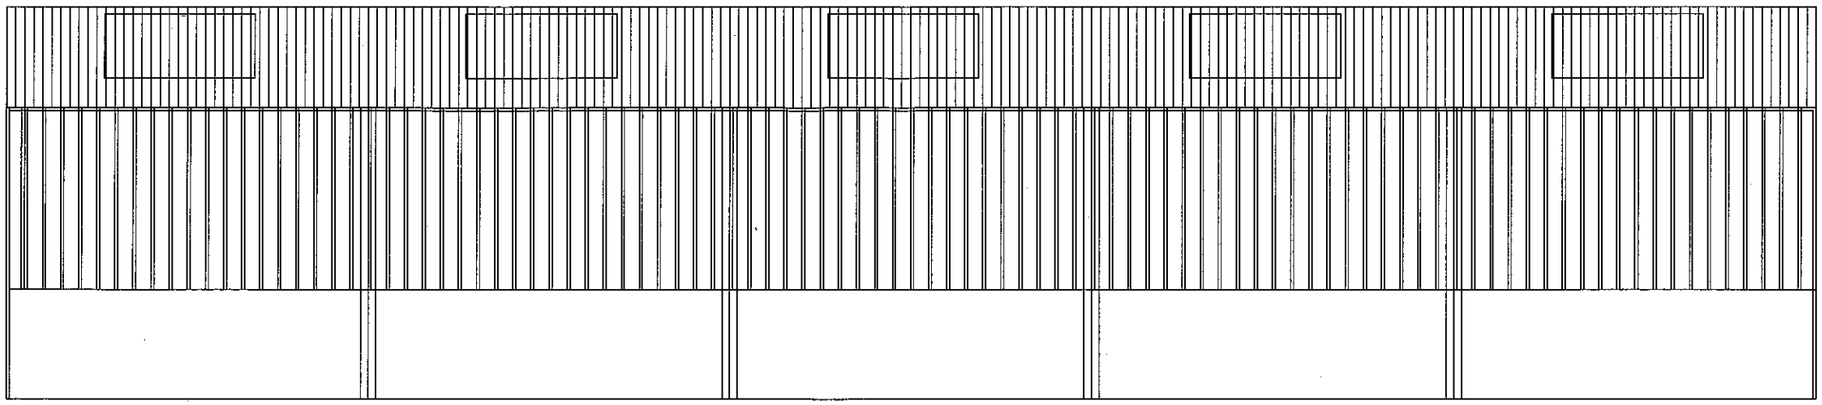

BACK VIEW


| | | |
|---|---|---|
| TITLE: | PFB 100' X 50' | SHEET NUMBER: 5 OF 7 |
| UNITS: | COMPANY: | ISSUED DATE: |
| mm | GRAHAM WATKINS & CO ESTATE AGENTS | 24/06/2018 |
| SIZE: | DRAWN BY: | SCALE: |
| A3 | RLW | 1:100 |

# FLOOR PLAN

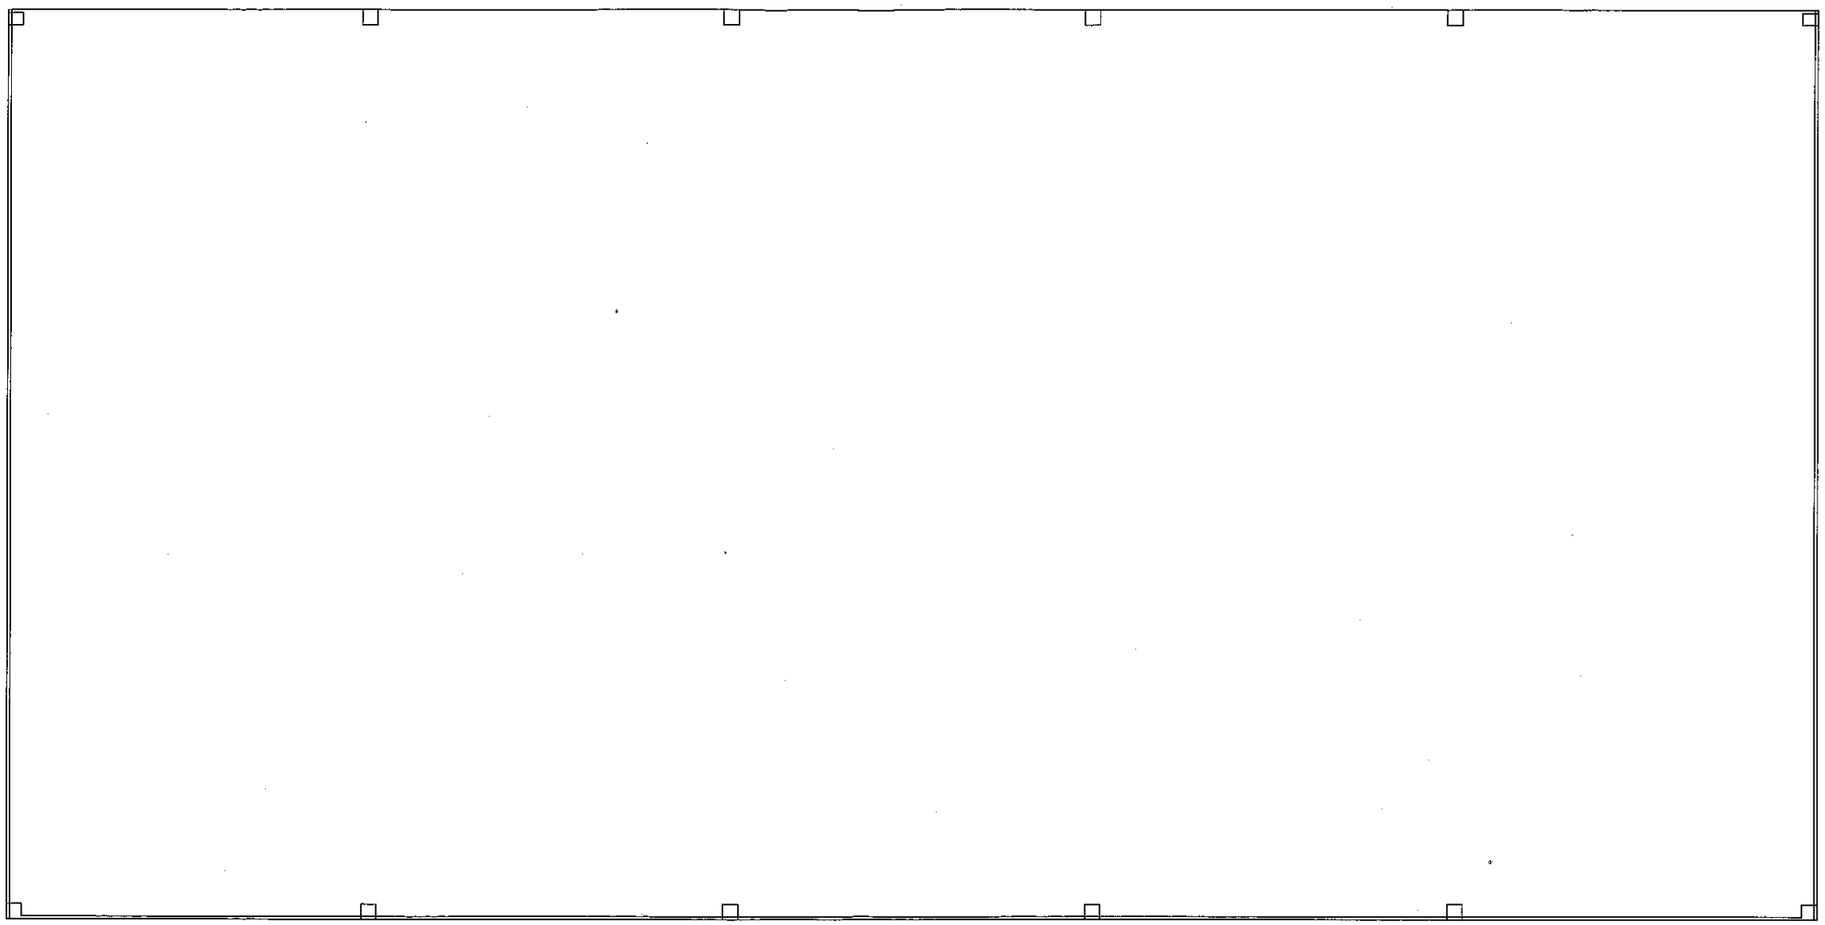

BOTTOM VIEW

| | | |
|---|---|---|
| TITLE: | PFB 100' X 50' | SHEET NUMBER: 6 OF 7 |
| UNITS: | COMPANY: | ISSUED DATE: |
| mm | GRAHAM WATKINS & CO ESTATE AGENTS | 24/06/2018 |
| SIZE: | DRAWN BY: | SCALE: |
| A3 | RLW | 1:100 |

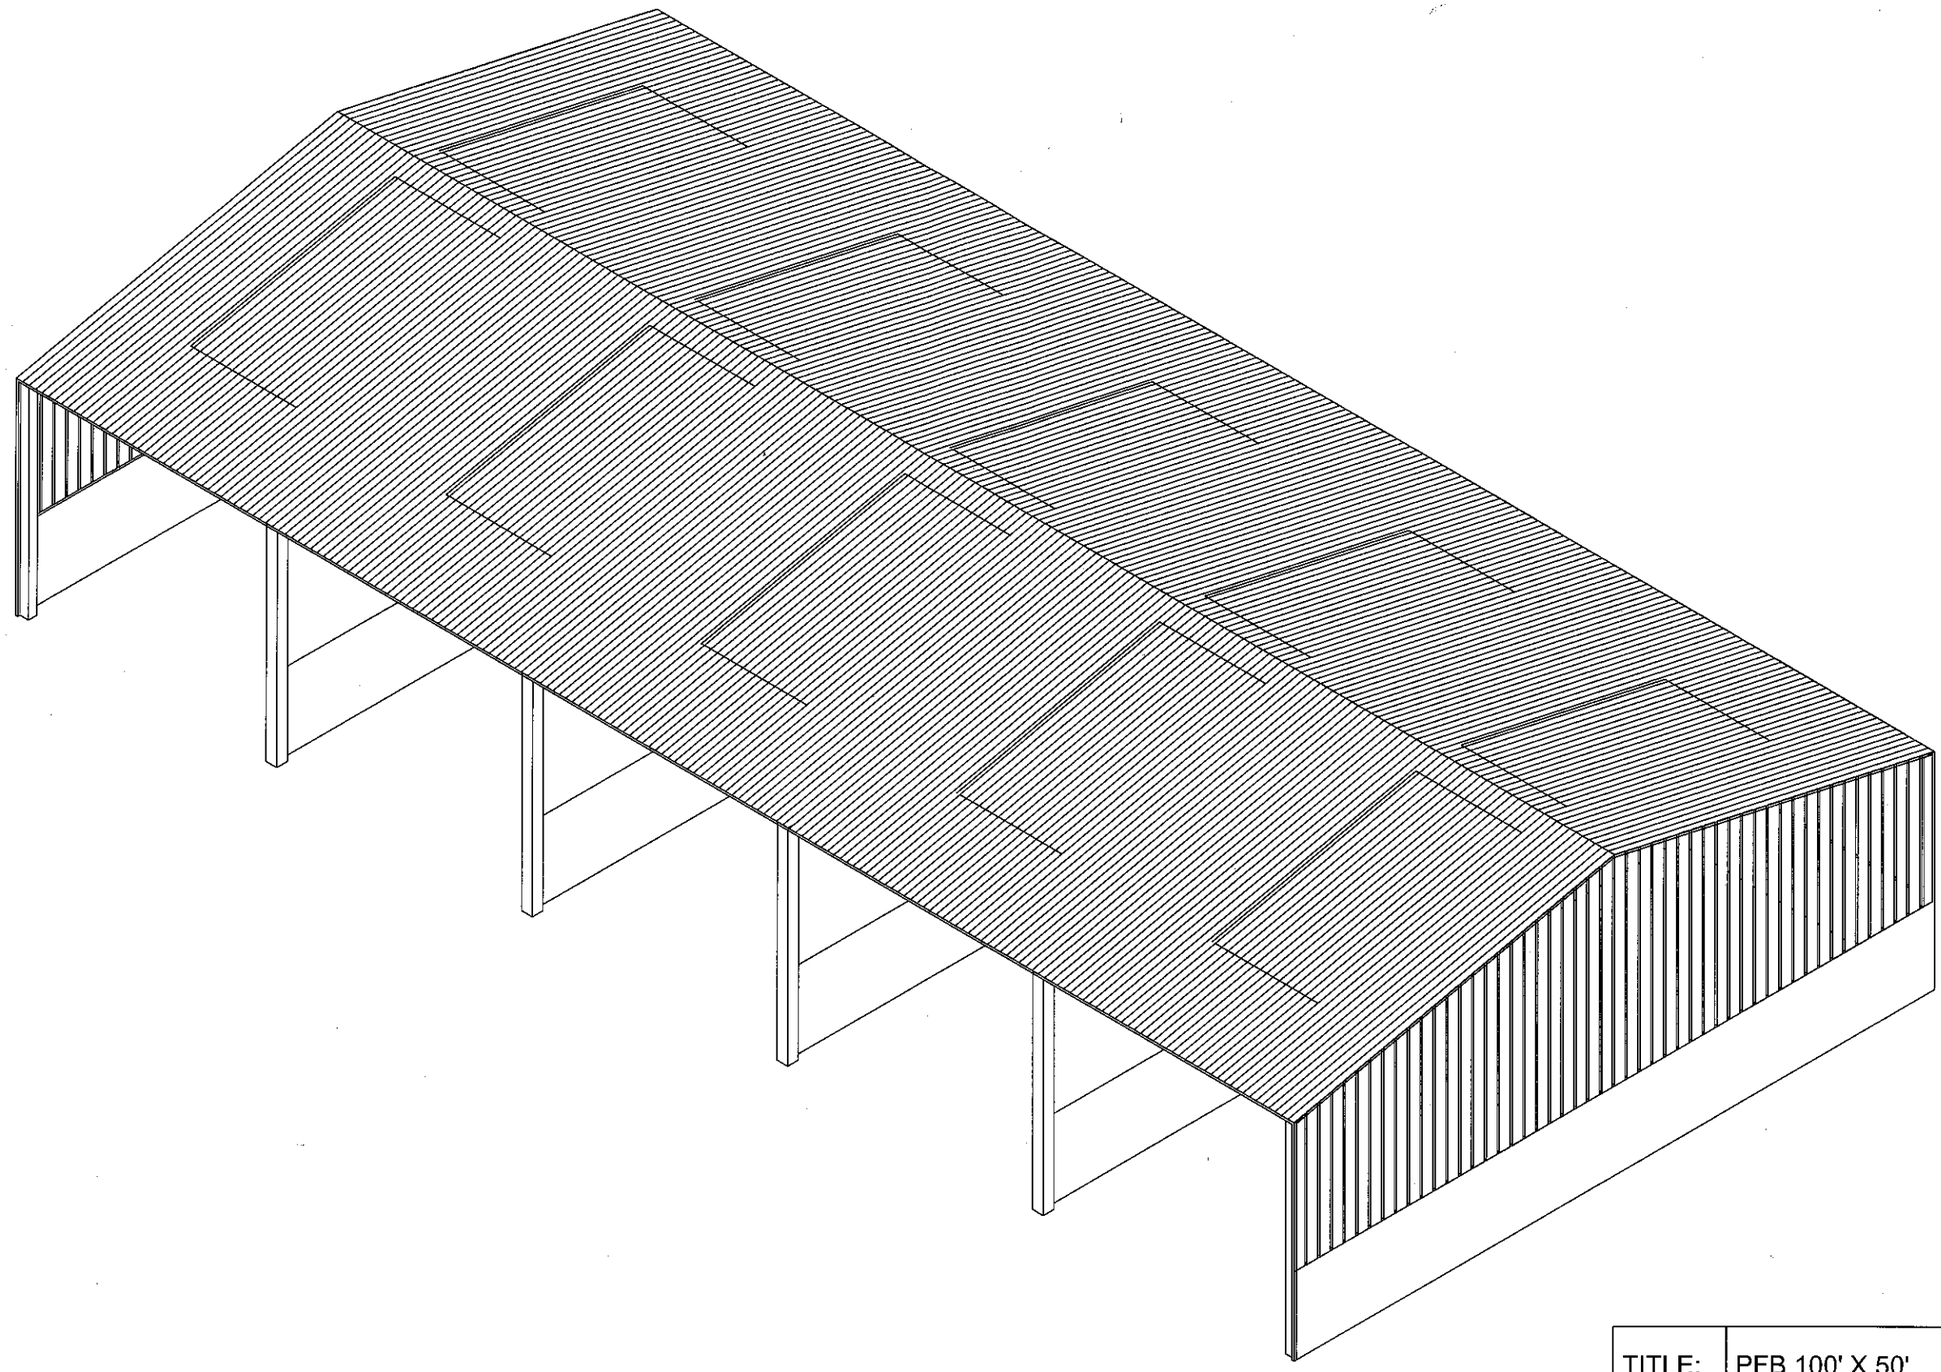

ISOMETRIC VIEW

| | | |
|---|---|---|
| TITLE: | PFB 100' X 50' | SHEET NUMBER: 7 OF 7 |
| UNITS: | COMPANY: | ISSUED DATE: |
| mm | GRAHAM WATKINS & CO ESTATE AGENTS | 24/06/2018 |
| SIZE: | DRAWN BY: | SCALE: |
| A3 | RLW | 1:100 |