Copyright of this drawing is vested in the Architect and it must not be copied or reproduced without consent. Figured dimensions only are to be taken from this drawing. All contractors must visit the site and be responsible for taking and checking all dimensions relative to their work. Hewitt&Carr Architects Ltd are to be advised of any variation between drawings and site conditions.
CLIENTS ARE ADVISED TO CLARIFY DIMENSIONS WITH THE ARCHITECT PRIOR TO SETTING OUT AND NOT TO SCALE FROM THE DRAWING

Rev.	Drawn	Comments	Date

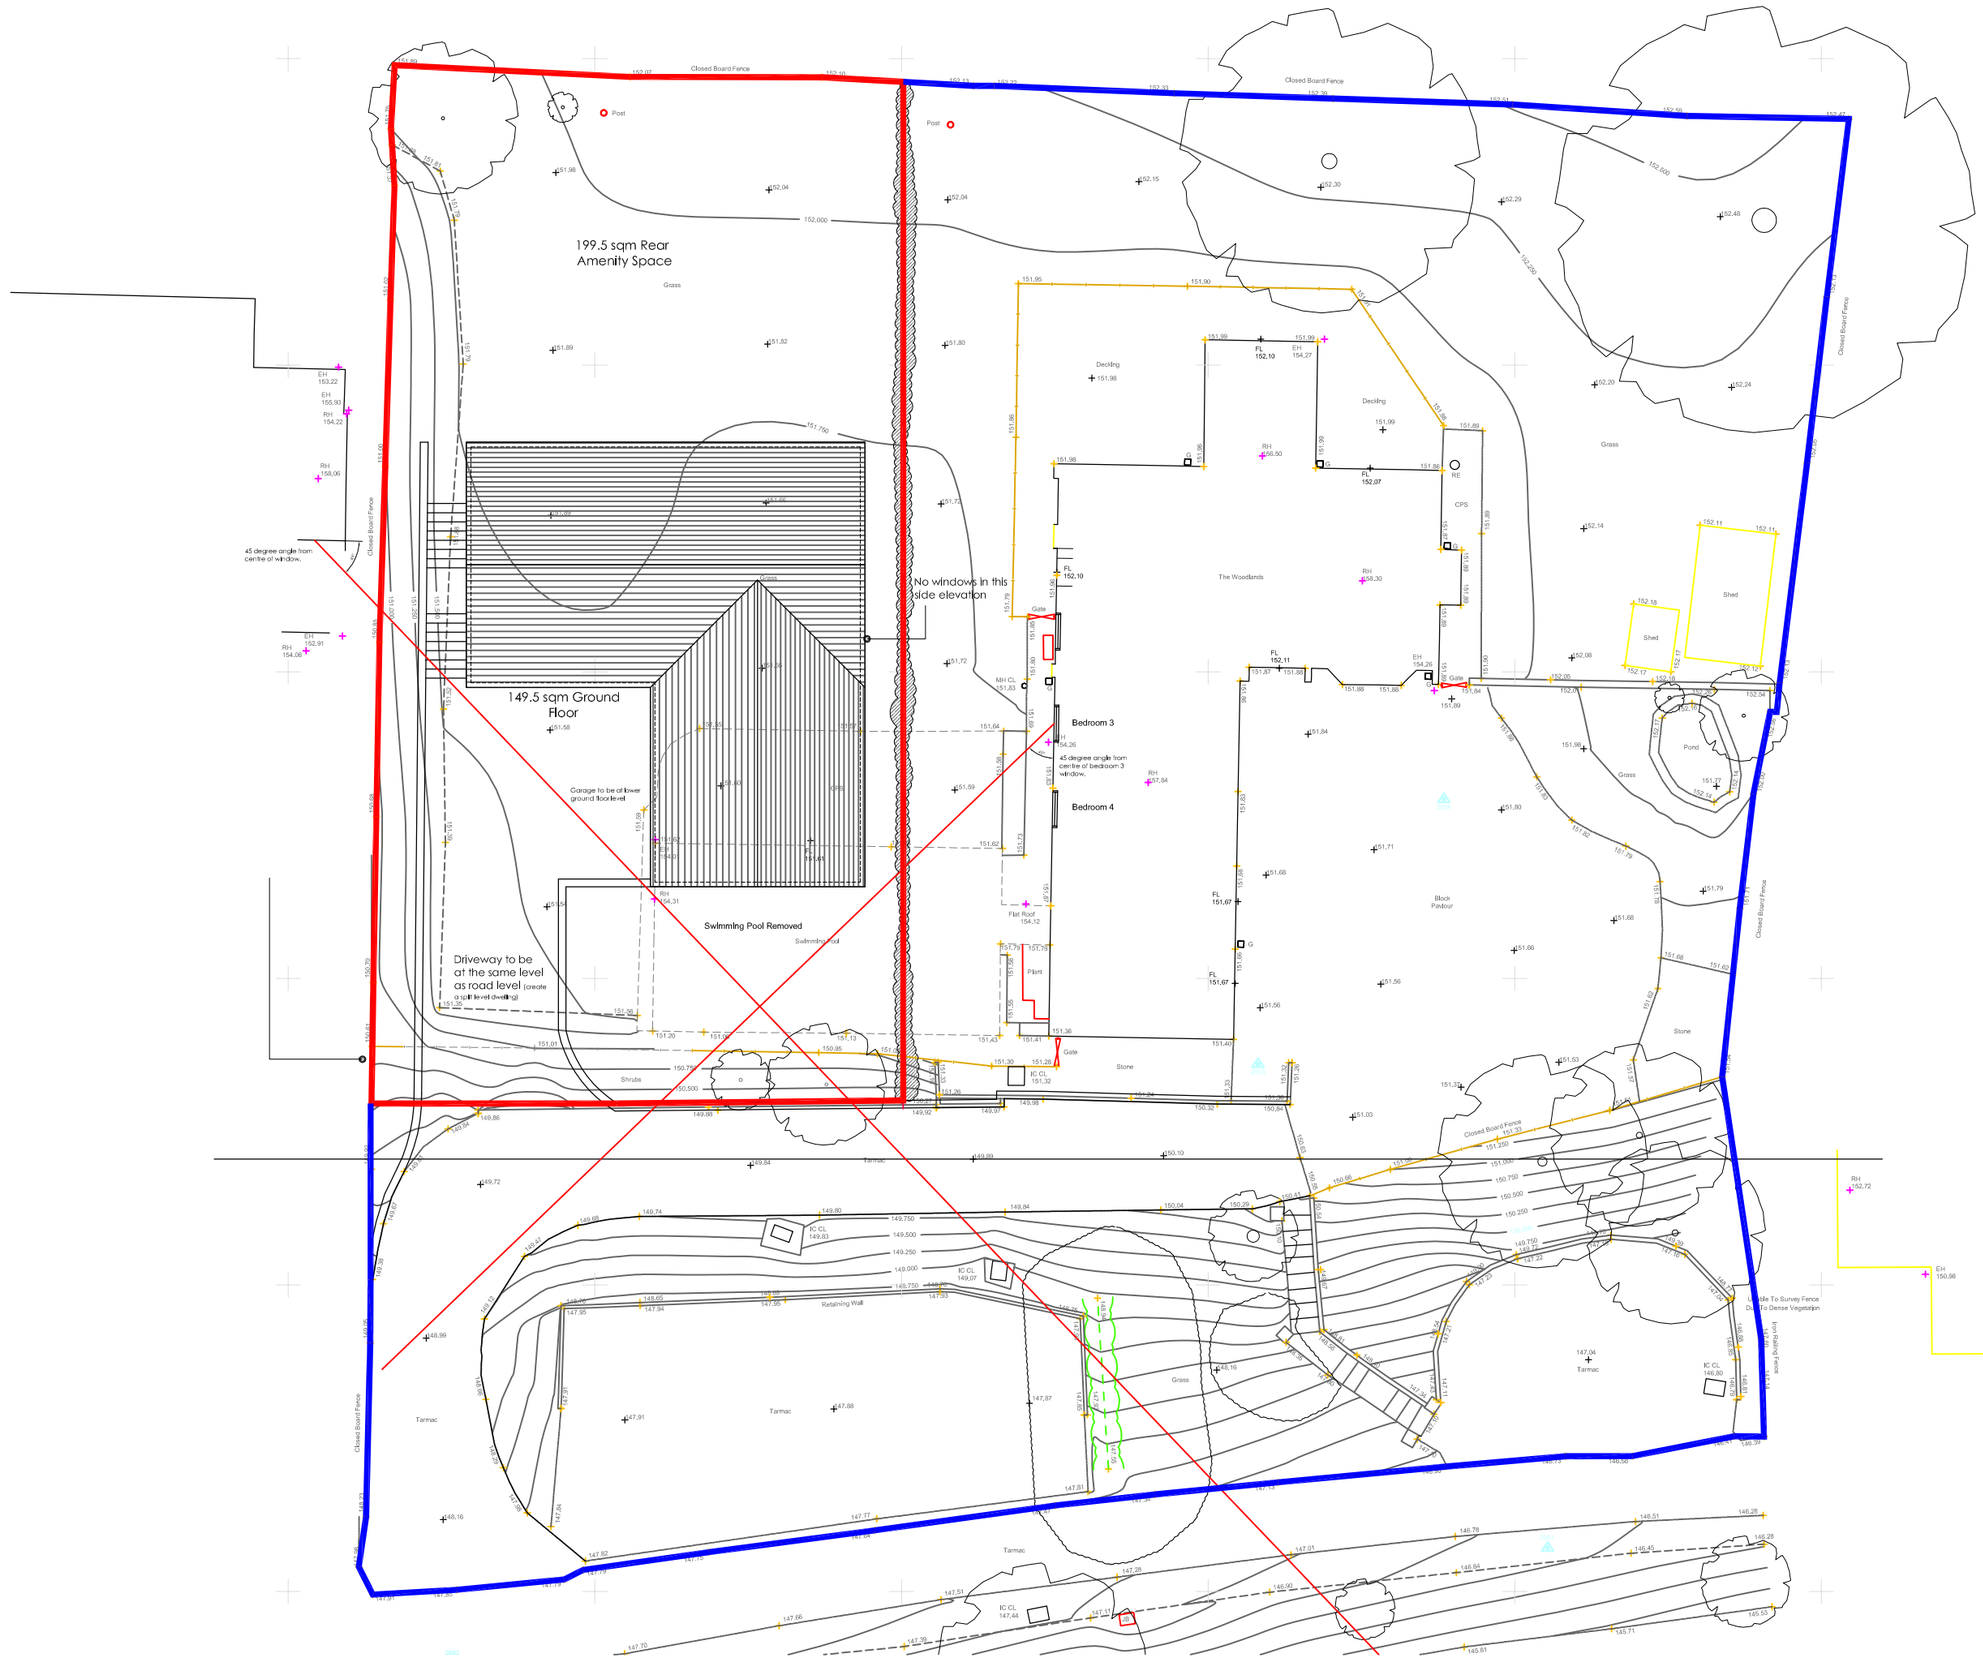

PROPOSED SITE PLAN 1:200

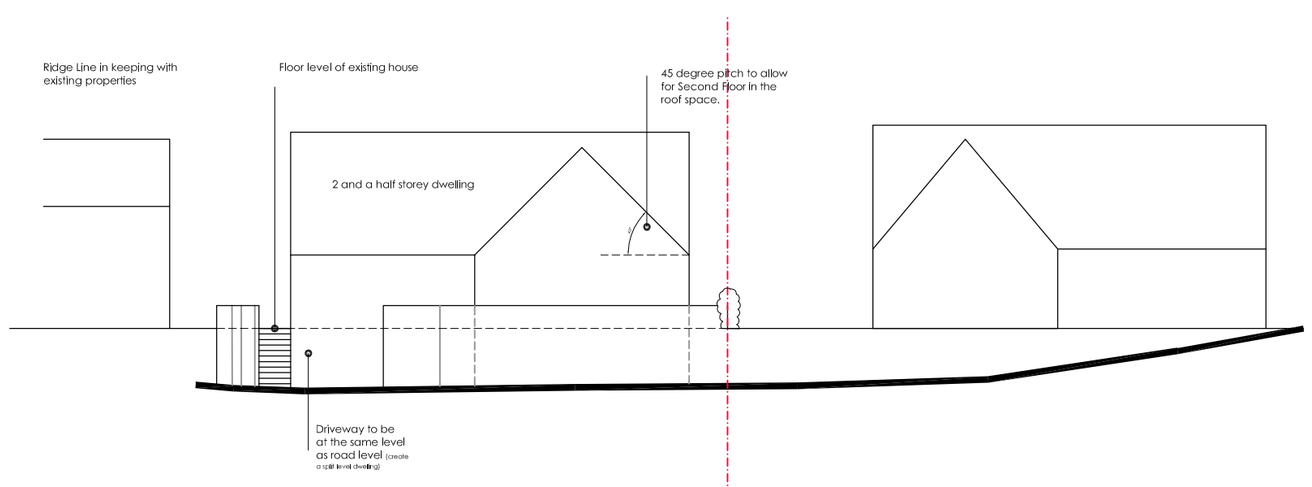

PROPOSED ELEVATION 1:200

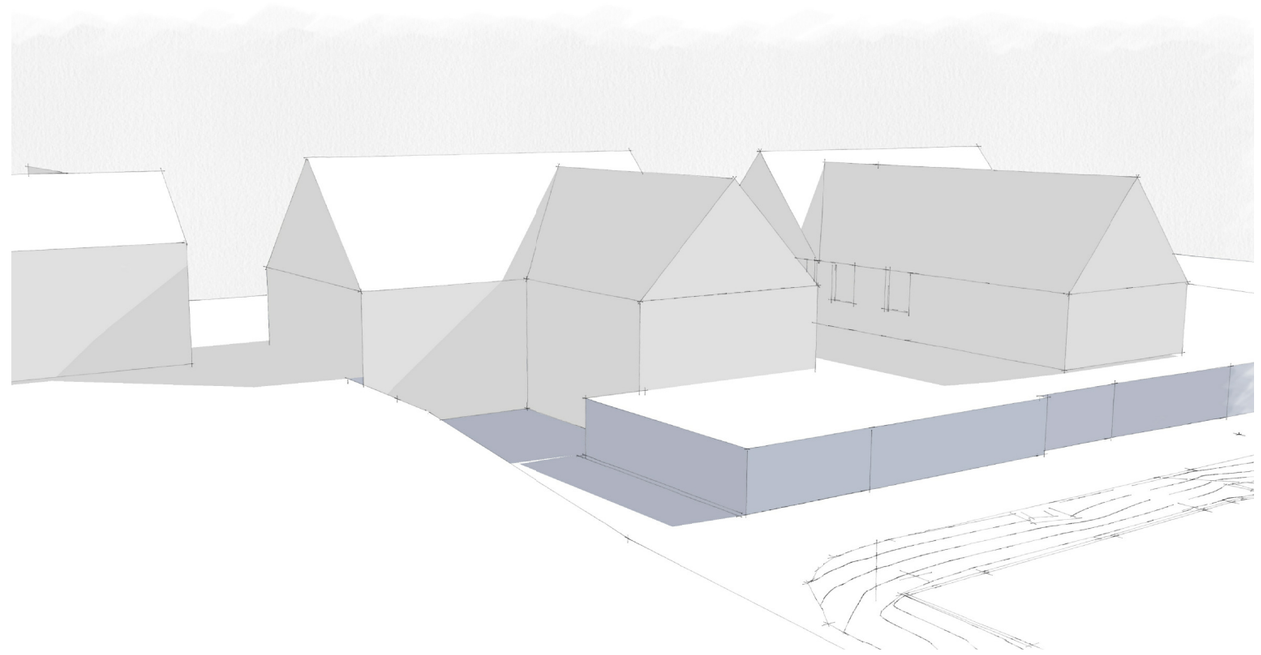

PROPOSED 3D MASSING IMAGE

Hewitt&Carr Architects
A: 2-4 Cross Street I Cheadle I Staffordshire I ST10 1NP
T: 01538 756888
E: enquiries@hcarchitects.co.uk
W: www.hcarchitects.co.uk

Client
Mr and Mrs P Cordon

Project
Proposed Single Residential Dwelling at The Woodlands, Leekbrook Junction, Leek

Title
Scheme

PLANNING

Status
Planning

Date Dec 2017

Drawn KB

Scale @A2 As Stated

Checked

Project No 00736

Drawing No. PL(0)02

Rev

File Ref: H:\