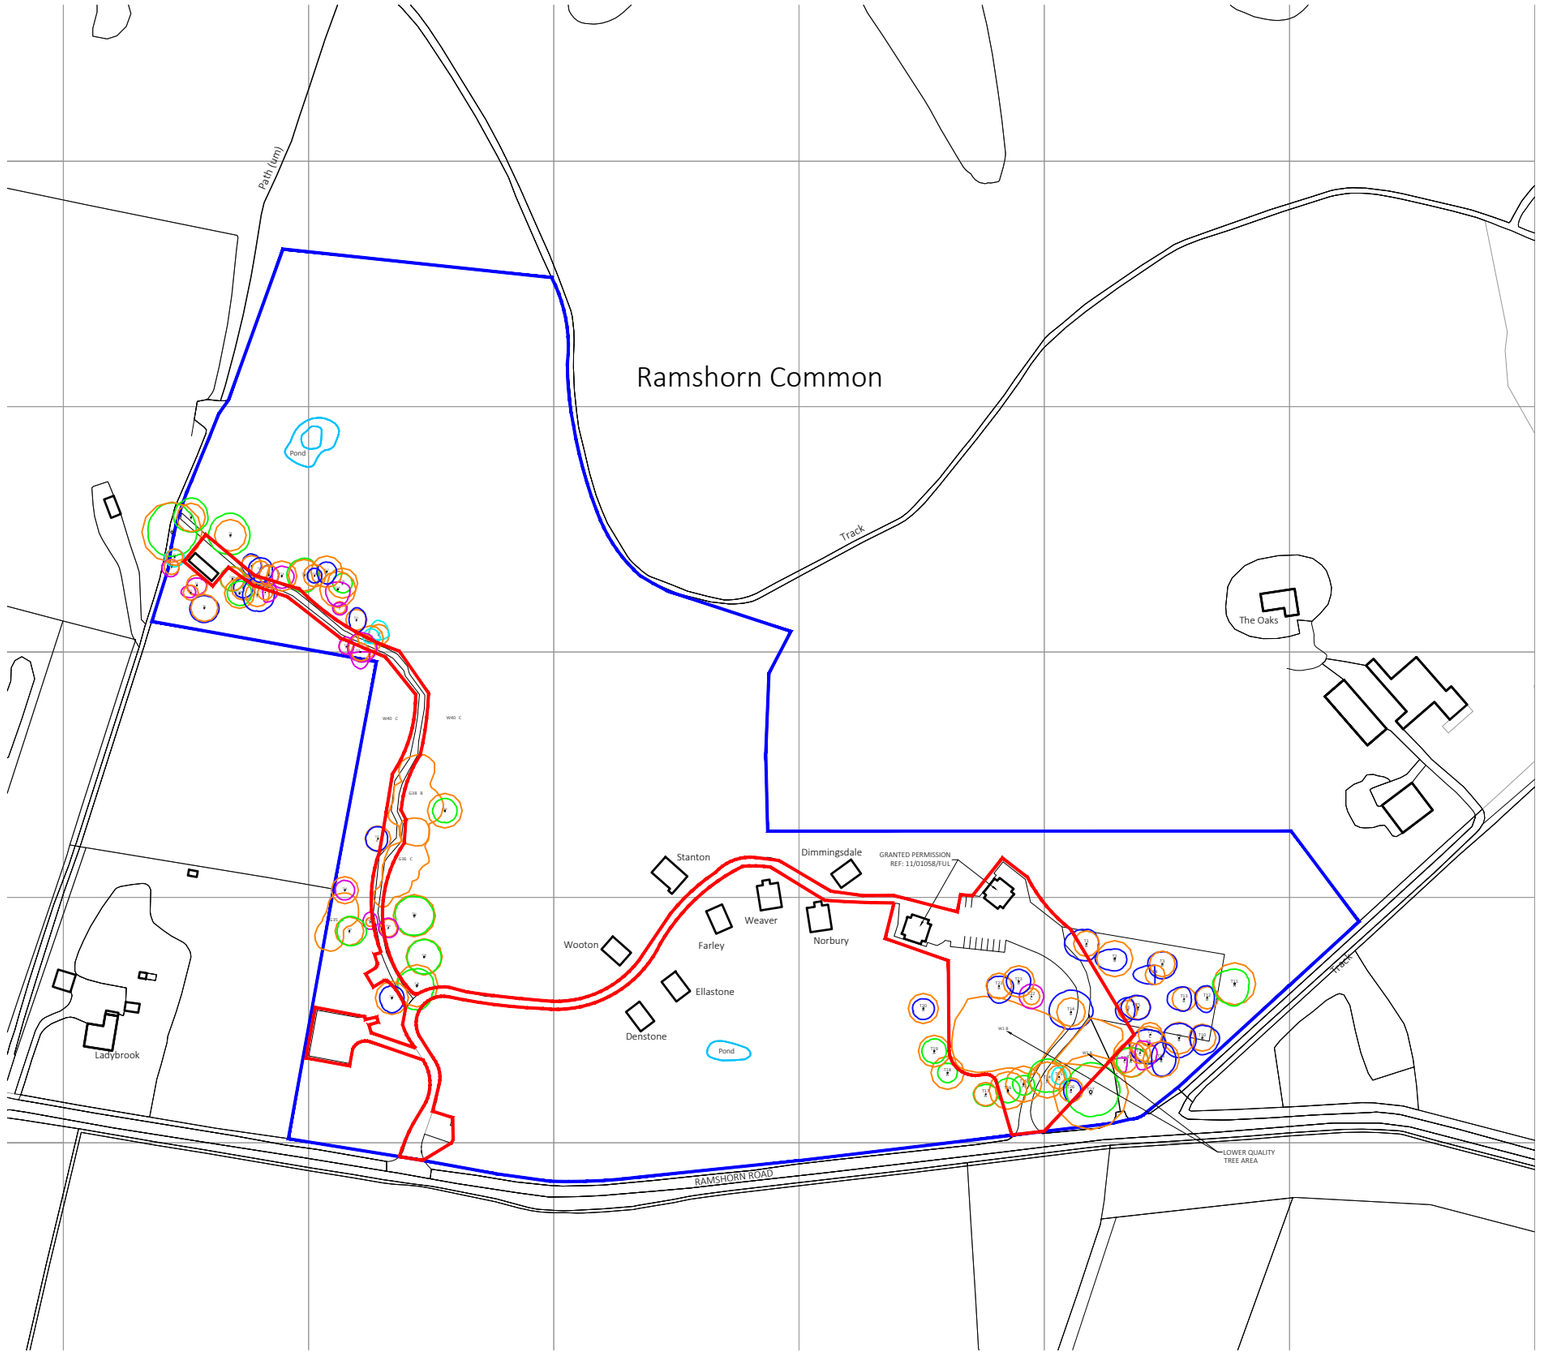


NOTES:

THIS DRAWING IS COPYRIGHT AND MUST NOT BE REPRODUCED IN PART OR IN WHOLE WITHOUT PRIOR WRITTEN CONSENT.

THIS DRAWING IS TO BE READ IN CONJUNCTION WITH ALL OTHER DRAWING INFORMATION RELEVANT TO THIS PROJECT.

THIS DRAWING IS FOR PLANNING PURPOSES ONLY.

ALL DIMENSIONS MUST BE VERIFIED ON SITE BEFORE COMMENCING WORK OR ORDERING ANY MATERIALS.

KEY:

OWNERSHIP BOUNDARY -

SITE BOUNDARY -

ROOT PROTECTION -

CATEGORY 'A' -

CATEGORY 'B' -

CATEGORY 'C' -

CATEGORY 'U' -

THIS DRAWING IS TO BE READ IN CONJUNCTION WITH THE TREE SURVEY AND CONSTRAINTS ASSESSMENT BS5837:2012 PRODUCED BY EDEN ARBORICULTURE

REV:	DESCRIPTION:	BY:	DATE:
B	SITE BOUNDARY AMENDED TO NEW SURVEY DATA	RL	30/05/18
A	SITE BOUNDARY AMENDED	RL	18/04/18

NEXT PHASE
PLANNING & DEVELOPMENT

HEAD OFFICE
Vantage Suite, Virage Point,
Green Lane, Cannock, Staffs, WS11 0NH
tel: 01543 571718

LONDON OFFICE
16 Upper Woburn Place, London, WC1H 0BS
tel: 020 3741 8225

MANCHESTER OFFICE
Peter House, Oxford Street, Manchester, M1 5AN
tel: 0161 209 2750

www.nextphasedevelopment.co.uk

Chartered Planning & Development Surveyors

PROJECT:
Ramshorn Holiday Estate

CLIENT:
Ramshorn Estates Ltd

TITLE:
Site Location Plan

SCALE AT A3:	DATE:	DRAWN BY:	CHECKED BY:
1:2500	22/09/17	RL	LH

PROJECT NUMBER:	DRAWING NUMBER:	REVISION:
0437-01	0437-01/01	B