

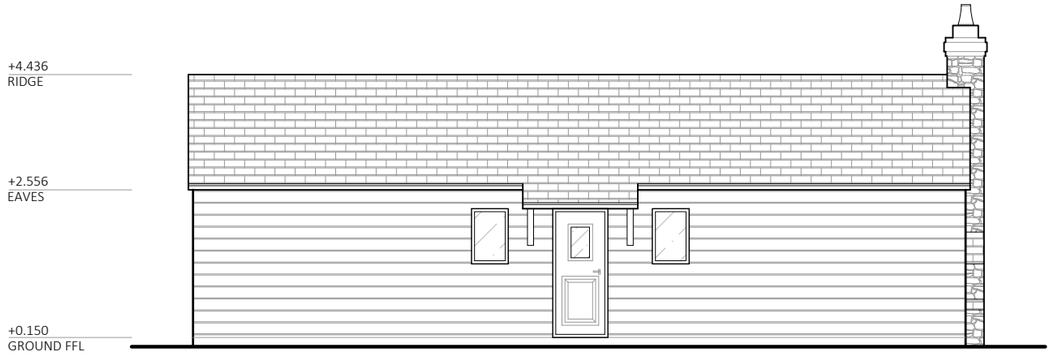



FRONT ELEVATION
(NORTH-EAST) SCALE 1:100

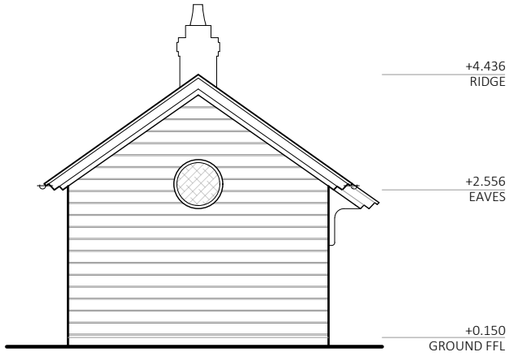


SIDE ELEVATION
(SOUTH-EAST)

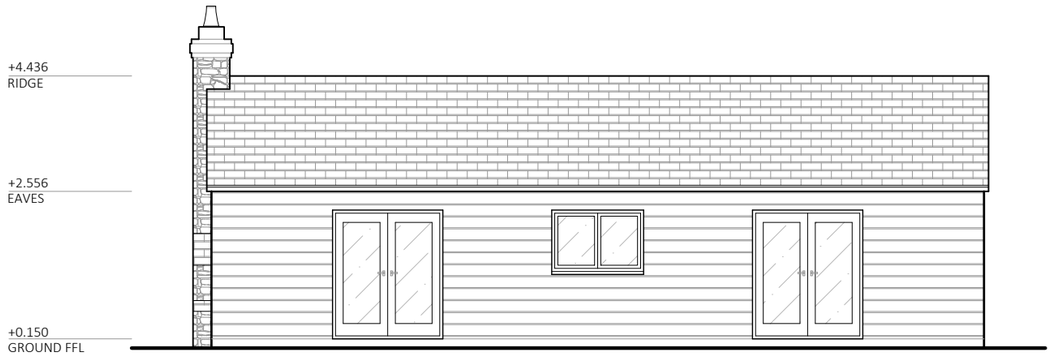

REAR ELEVATION
(SOUTH-WEST)

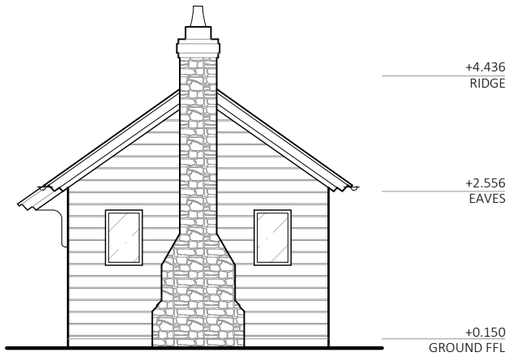

SIDE ELEVATION
(NORTH-WEST)

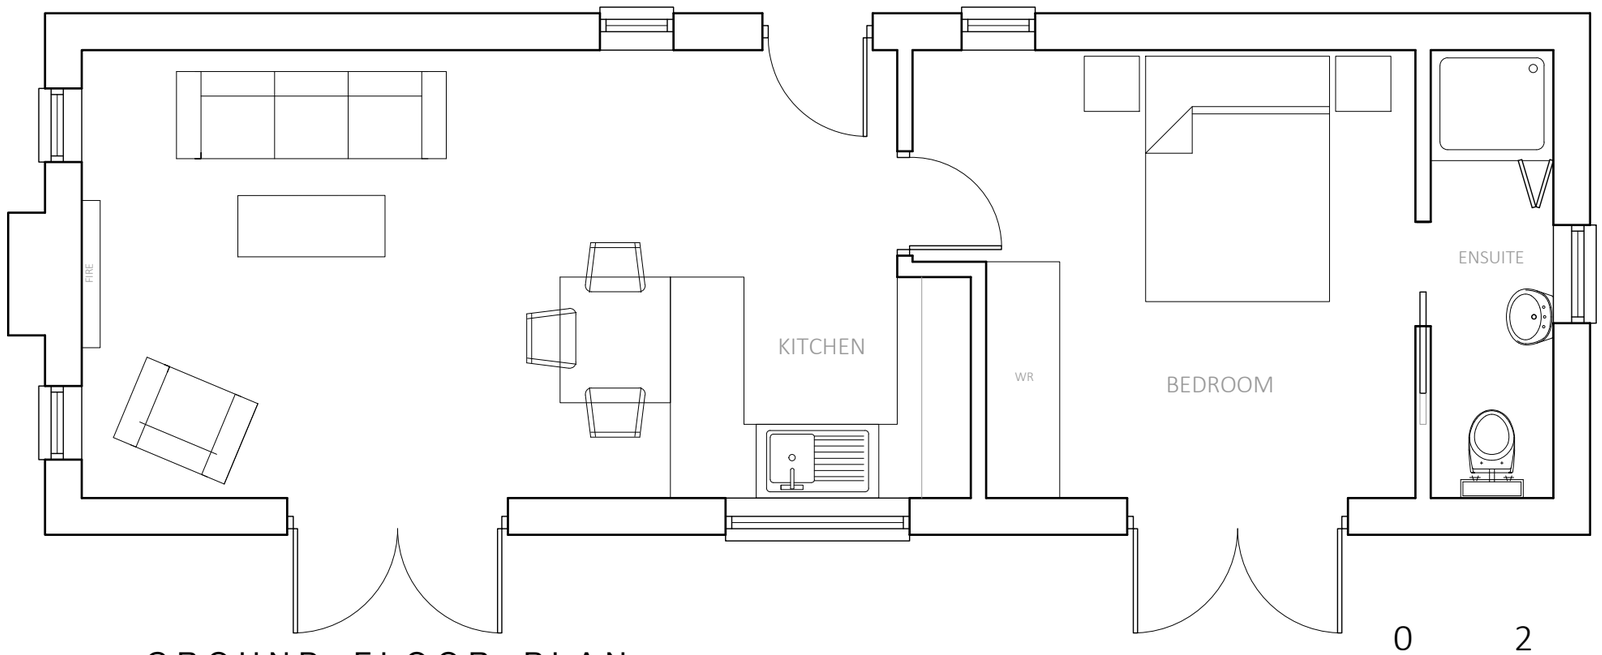

GROUND FLOOR PLAN
SCALE 1:50

(1:100 Scale)
0 2 4 6 8 10m
0 1 2 3 4 5m
(1:50 Scale)

NOTES:

THIS DRAWING IS COPYRIGHT AND MUST NOT BE REPRODUCED IN PART OR IN WHOLE WITHOUT PRIOR WRITTEN CONSENT.

THIS DRAWING IS TO BE READ IN CONJUNCTION WITH ALL OTHER DRAWING INFORMATION RELEVANT TO THIS PROJECT.

THIS DRAWING IS FOR PLANNING PURPOSES ONLY.

ALL DIMENSIONS MUST BE VERIFIED ON SITE BEFORE COMMENCING WORK OR ORDERING ANY MATERIALS.

REV:	DESCRIPTION:	BY:	DATE:
-	-	-	-

NEXT PHASE PLANNING & DEVELOPMENT

HEAD OFFICE
Vantage Suite, Virage Point,
Green Lane, Cannock, Staffs, WS11 0NH
tel: 01543 571718

LONDON OFFICE
16 Upper Woburn Place, London, WC1H 0BS
tel: 020 3741 8225

MANCHESTER OFFICE
Peter House, Oxford Street, Manchester, M1 5AN
tel: 0161 209 2750

www.nextphasedevelopment.co.uk

Chartered Planning & Development Surveyors

PROJECT:
Ramshorn Holiday Estate

CLIENT:
Ramshorn Estates Ltd

TITLE:
Proposed Floor Plans & Elevations - Cabin

SCALE AT A3:	DATE:	DRAWN BY:	CHECKED BY:
1:50/100	18/04/18	RL	LH

PROJECT NUMBER:	DRAWING NUMBER:	REVISION:
0437-01	0437-01/06	-