
(1:100 Scale)

0 2 4 6 8 10m


0 1 2 3 4 5m

(1:50 Scale)

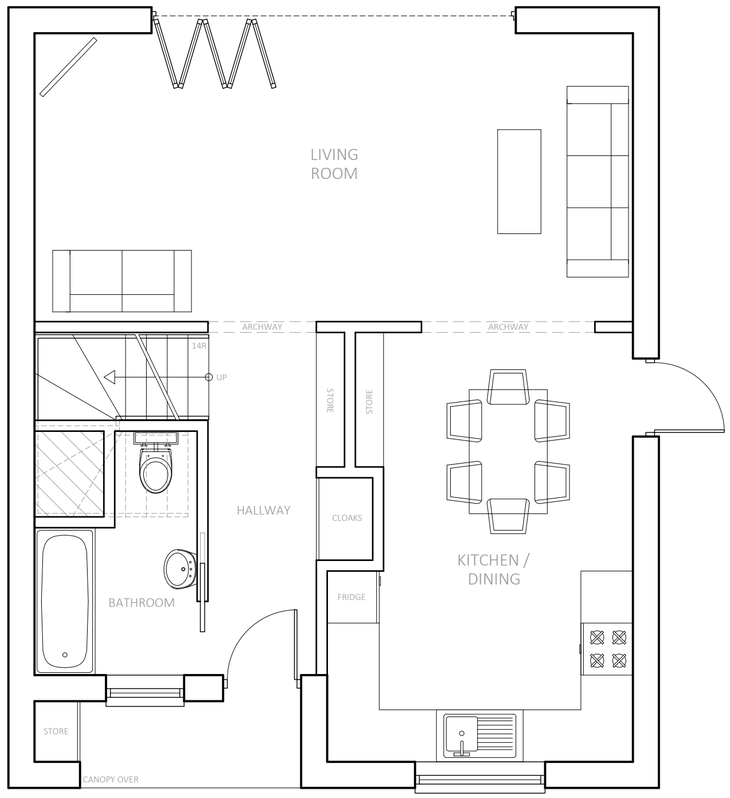


GROUND FLOOR PLAN

SCALE 1:50

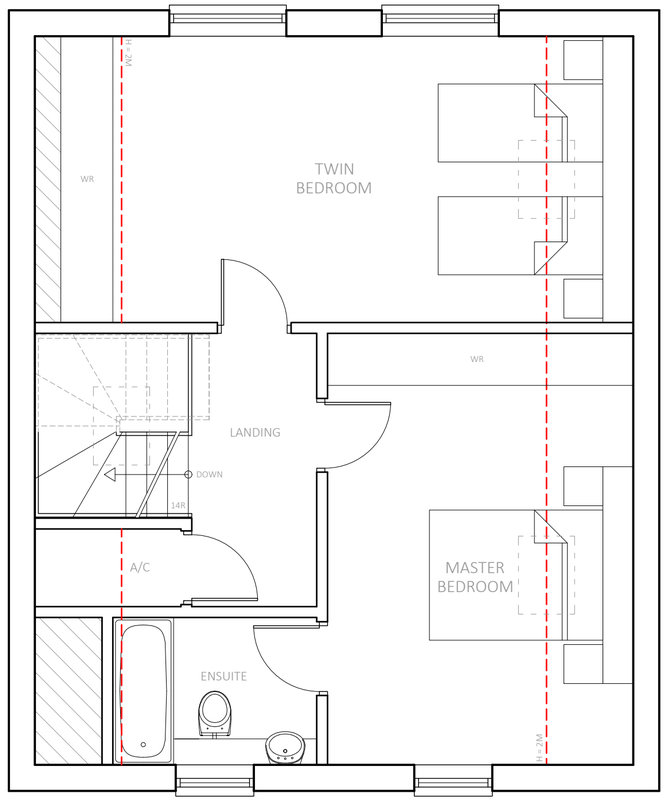

FIRST FLOOR PLAN

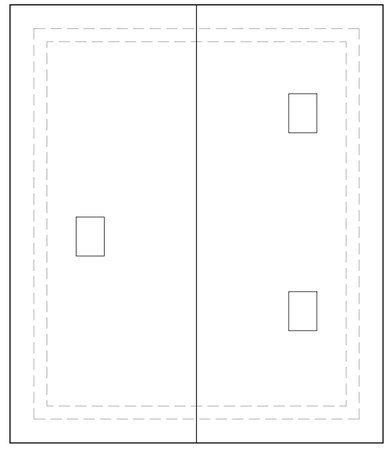


ROOF PLAN

SCALE 1:100




FRONT ELEVATION


SCALE 1:100

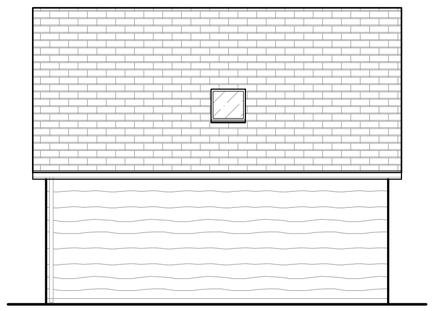

SIDE ELEVATION

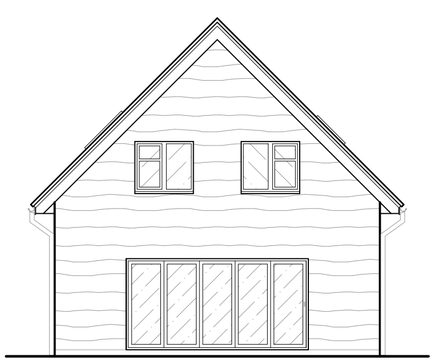

REAR ELEVATION

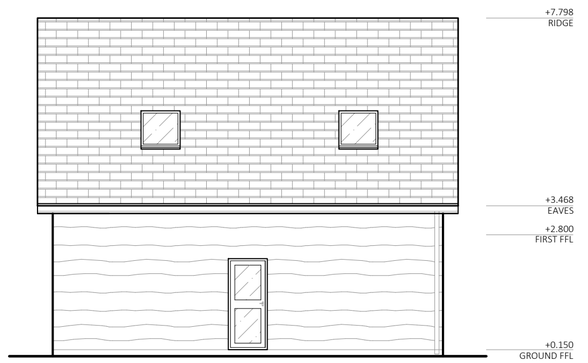

SIDE ELEVATION

NEXT PHASE
PLANNING & DEVELOPMENT
Chartered Planning & Development Surveyors

HEAD OFFICE
Vantage Suite, Virage Point,
Green Lane, Cannock,
Staffordshire, WS11 0NH
tel: 01543 571718

LONDON OFFICE
16 Upper Woburn Place,
London, WC1H 0BS
tel: 020 3741 8225

MANCHESTER OFFICE
Peter House, Oxford Street,
Manchester, M1 5AN
tel: 0161 209 2750

www.nextphasedevelopment.co.uk

NOTES:

THIS DRAWING IS COPYRIGHT AND MUST NOT BE REPRODUCED IN PART OR IN WHOLE WITHOUT PRIOR WRITTEN CONSENT.

THIS DRAWING IS TO BE READ IN CONJUNCTION WITH ALL OTHER DRAWING INFORMATION RELEVANT TO THIS PROJECT.

THIS DRAWING IS FOR PLANNING PURPOSES ONLY.

ALL DIMENSIONS MUST BE VERIFIED ON SITE BEFORE COMMENCING WORK OR ORDERING ANY MATERIALS.

PROJECT:	DATE:	REV:	DESCRIPTION:	BY:	DATE:
Ramshorn Holiday Estate	08/05/18	-	-	-	-
CLIENT:	SCALE AT A2:				
Ramshorn Estates Ltd	1:50 / 100				

TITLE:	DRAWN BY:	CHECKED BY:	PROJECT NUMBER:	DRAWING NUMBER:	REVISION:
Proposed Floor Plans & Elevations - 4 Person Lodge	RL	LH	0437-01	0430-01/08	-