

Rev.	Drawn	Comments	Date




Side Elevation scale 1:100

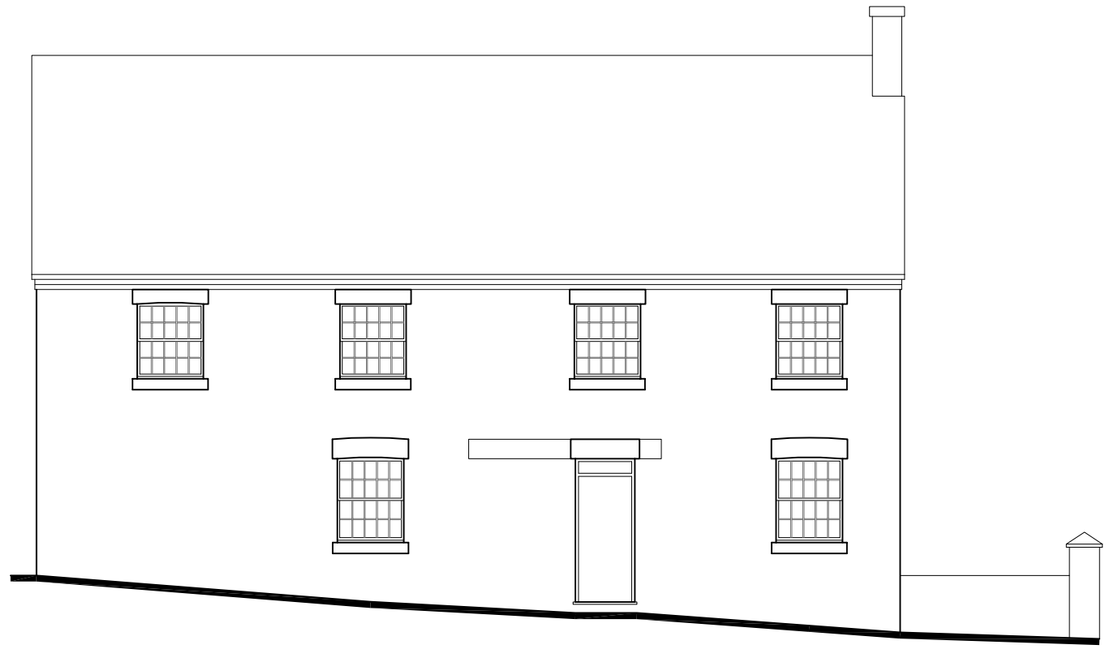

Side Elevation scale 1:100

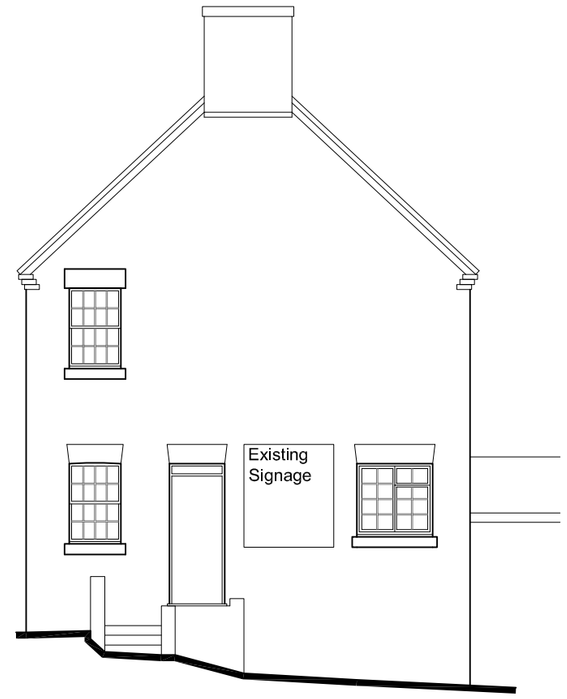


Front Elevation scale 1:100

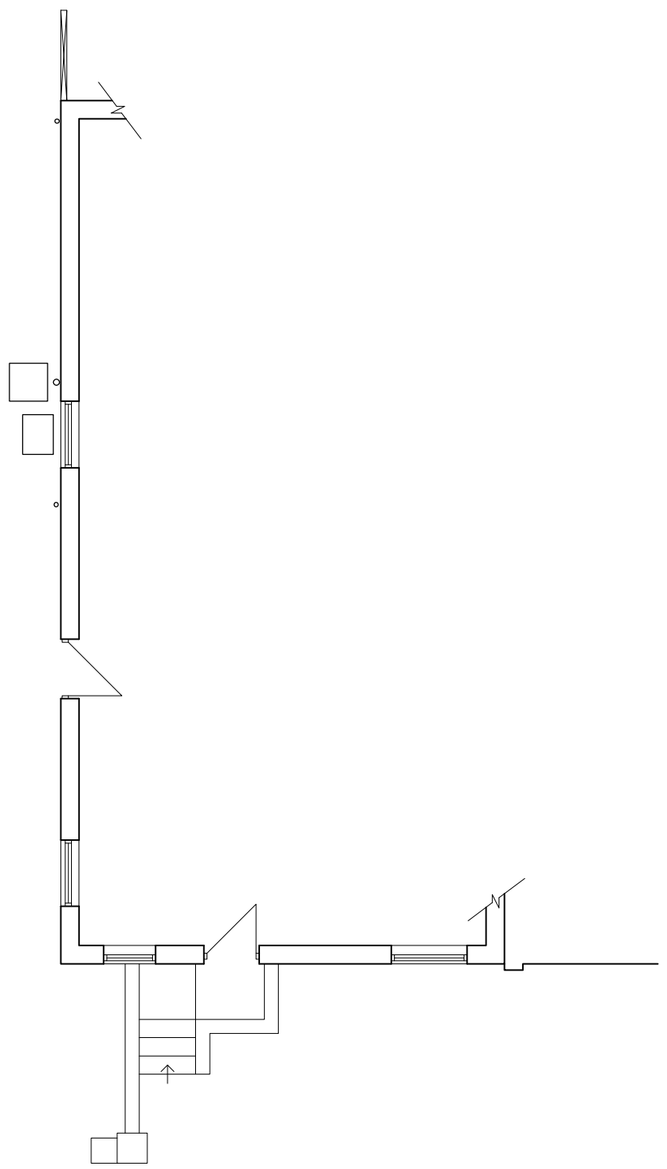


Partial Ground Floor Plan scale 1:100

Ordnance Survey © Crown copyright 2016 All rights reserved. Licence number 100035207

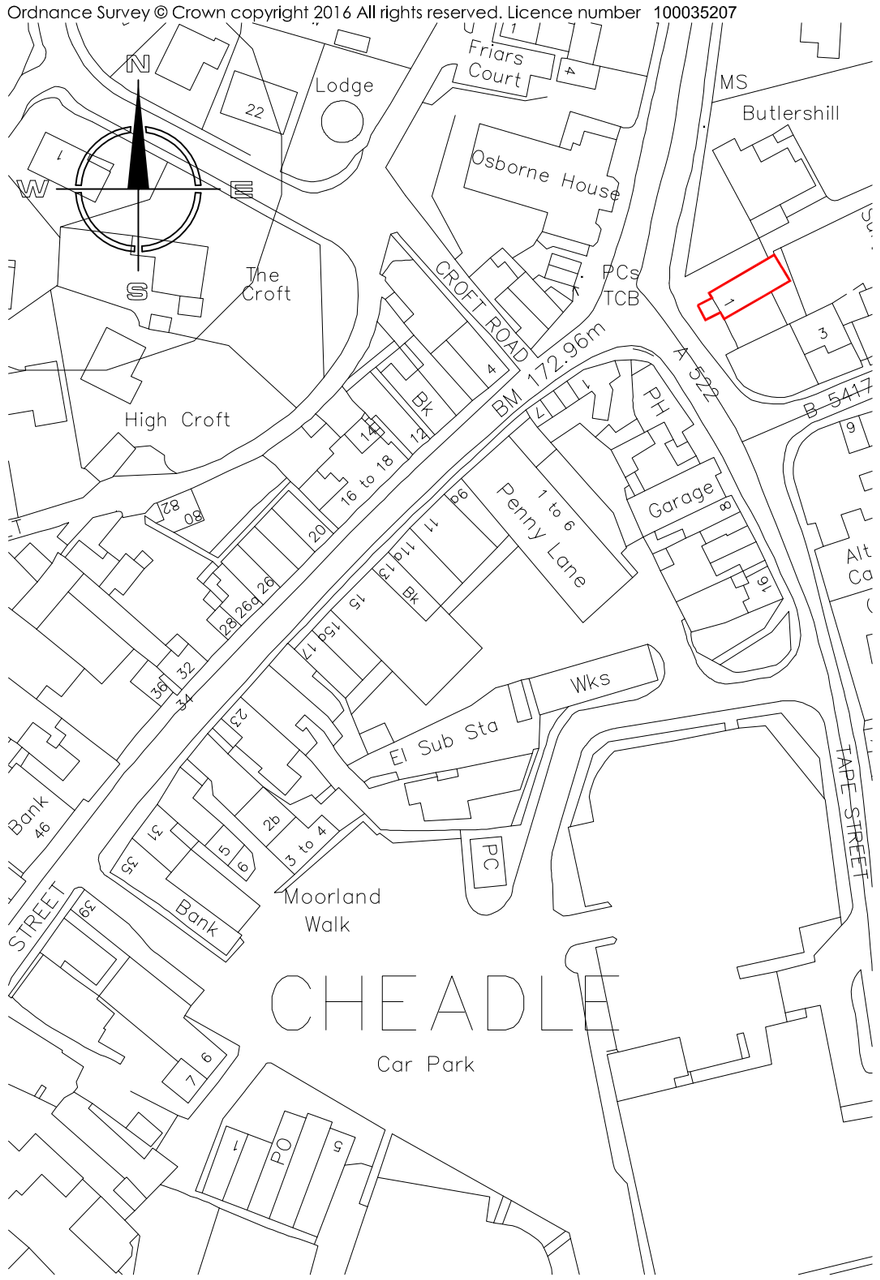

Site Location Plan scale 1:1250

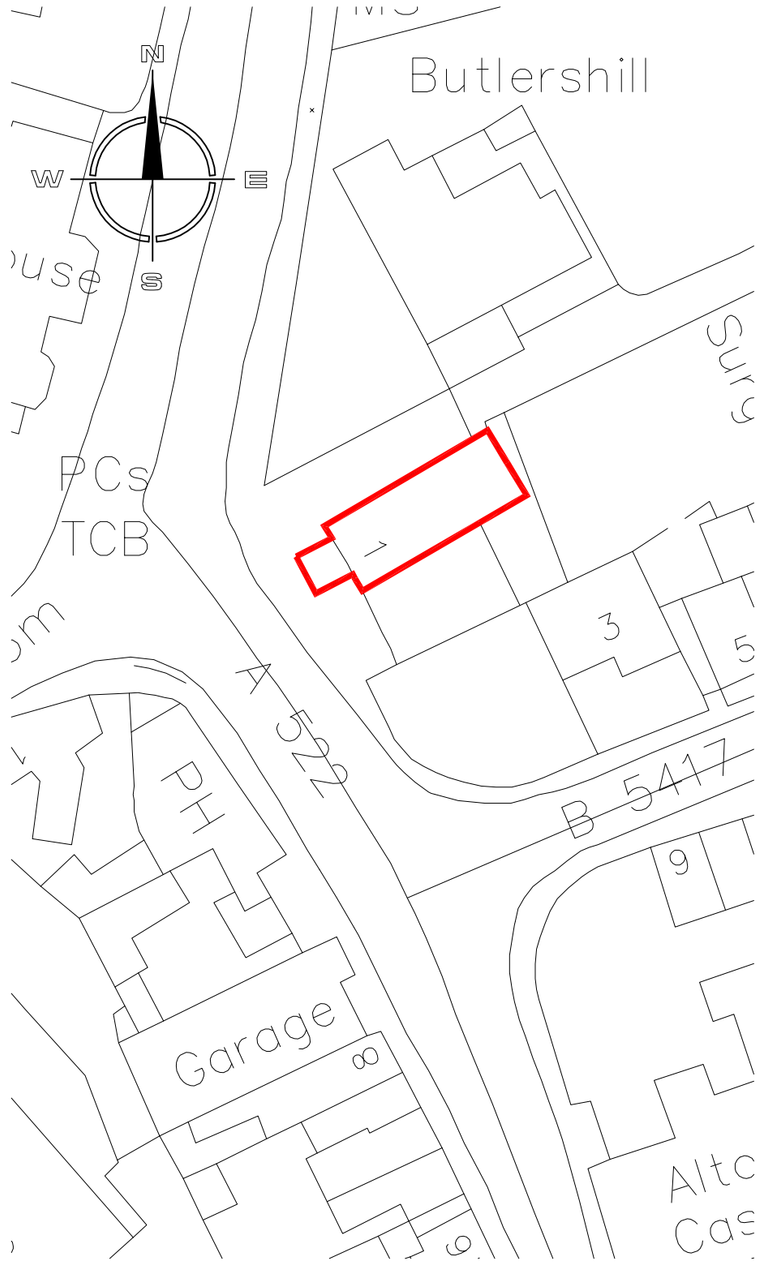

Site Block Plan scale 1:500

MODE
Architects & Development
01782 479644
admin@mode-uk.com
www.mode-uk.com
Pennant House Salem Street Stoke-on-Trent

Client Curtis Partnership

Project Proposed New Signage

Title Plans and Elevations as Existing, at 1 Tape Street, Cheadle

Status Survey

Scale @A2	Date	Drawn	Checked
1:100	June 18	KLB	

Drawing No. 18 012 AL(0) 01

Rev A

File Ref:

This drawing is subject to Copyright & must not be copied or reproduced without consent. Figured dimensions only are to be taken from this drawing. All contractors must visit the site and be responsible for taking and checking all dimensions relative to their work.