

All heights, sizes and dimensions should be checked on site by the contractor before any work is put in hand.

Figured dimensions should be taken in preference to scaling and any errors or omissions reported to the architect at once


This drawing has been prepared in accordance with the CDM [Construction Design and Management] and all foreseeable design risks to those involved

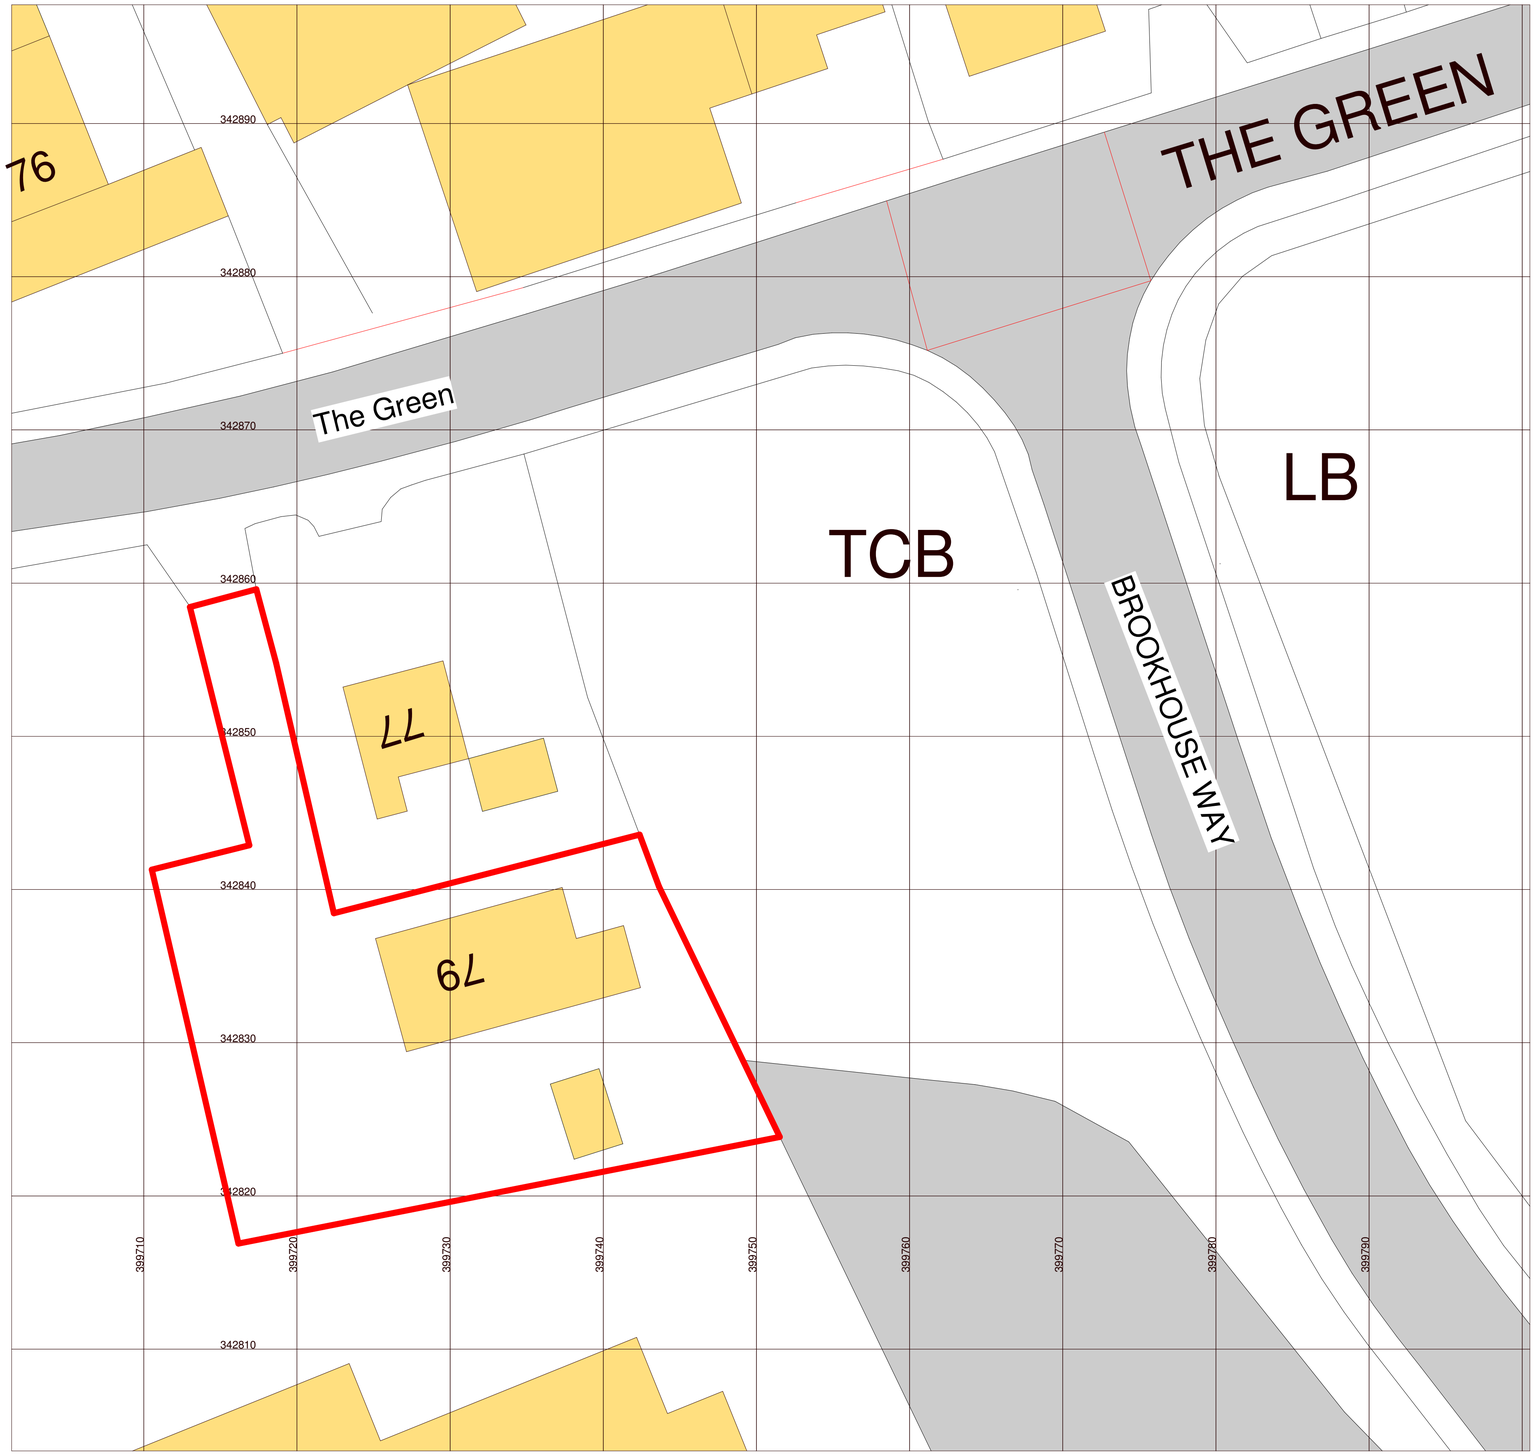

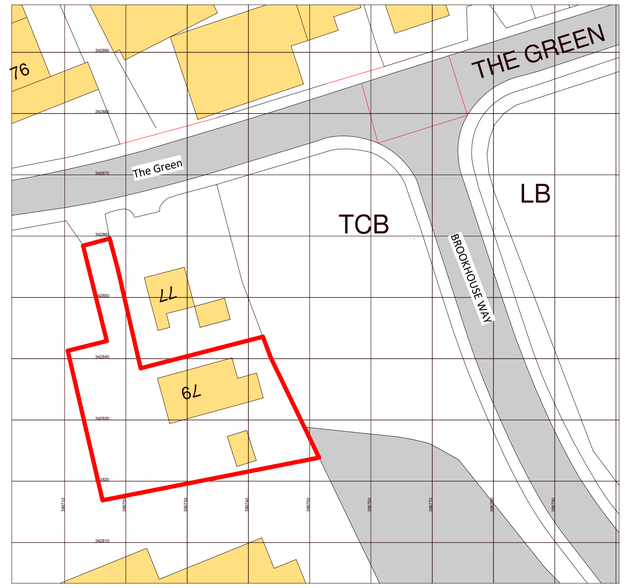

Ordnance Survey, (c) Crown Copyright 2018. All rights reserved. Licence number 100022432

site location plan
1 : 500

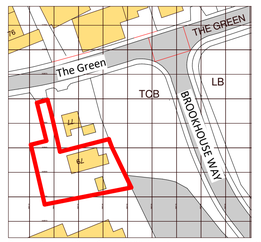


Ordnance Survey, (c) Crown Copyright 2018. All rights reserved. Licence number 100022432

site location plan Copy 1
1 : 1250

Ordnance Survey, (c) Crown Copyright 2018. All rights reserved. Licence number 100022432

Site Plan
1 : 200

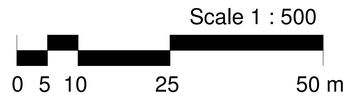



Rev	Date	By	Detail
S1	02/07/2018		1:1250 scale O.S extract added.

Drawing status
Planning

Client
Mr M. Hawley

Project/Location
Proposed extension, re-roofing works and new outhouse
79 The Green
Cheadle
Staffs Moorlands
ST10 1XS

Drawing title
Existing Site Plan

Scale(s)	Date	Job Number
As indicated @A1	01/26/18	1001

Drawing number 1001-001

Revision S1

J:\FOREIGNERS\Mark Hawley\1. WIP\Option 2\MH18-SA-XX-XX-M3-A-0002.rvt