Notes:
This drawing is copyright.

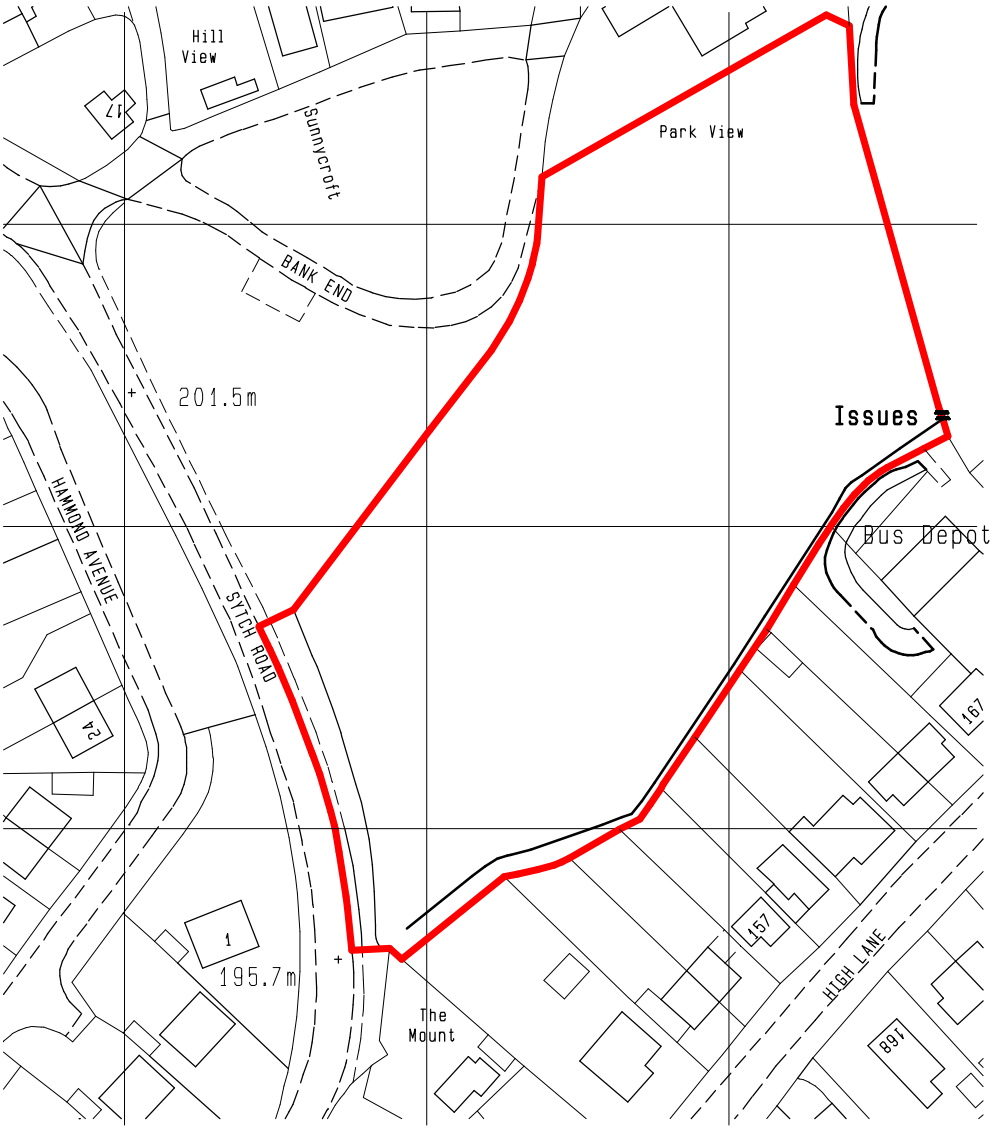

Ordnance Survey (c) Crown Copyright 2018. All rights reserved. Licence number 100022432

0 10 20 30 40 50m

SCALE 1:1250 @ A4

Client	J. AND D. EVANS.
Contract	PROPOSED DEVELOPMENT, LAND AT SYTCH ROAD, BROWN EDGE, STAFFS, ST6 8QX.
Drawing Title	LOCATION PLAN
Date	13th APRIL 2018
Scale	1:1250
Drg. no.	5647:001

ellis•hillman partnership
Chartered Architects
Holly Lodge, Silverdale Road, Wolstanton,
Newcastle, Staffs. ST5 8BQ
Telephone: 01782 633116
FAX: 01782 717487
E mail: admin@ellishillmanpartnership.co.uk