


Site location Plan

1 : 200


Scale 1 : 200

0 2 4 10 20 m

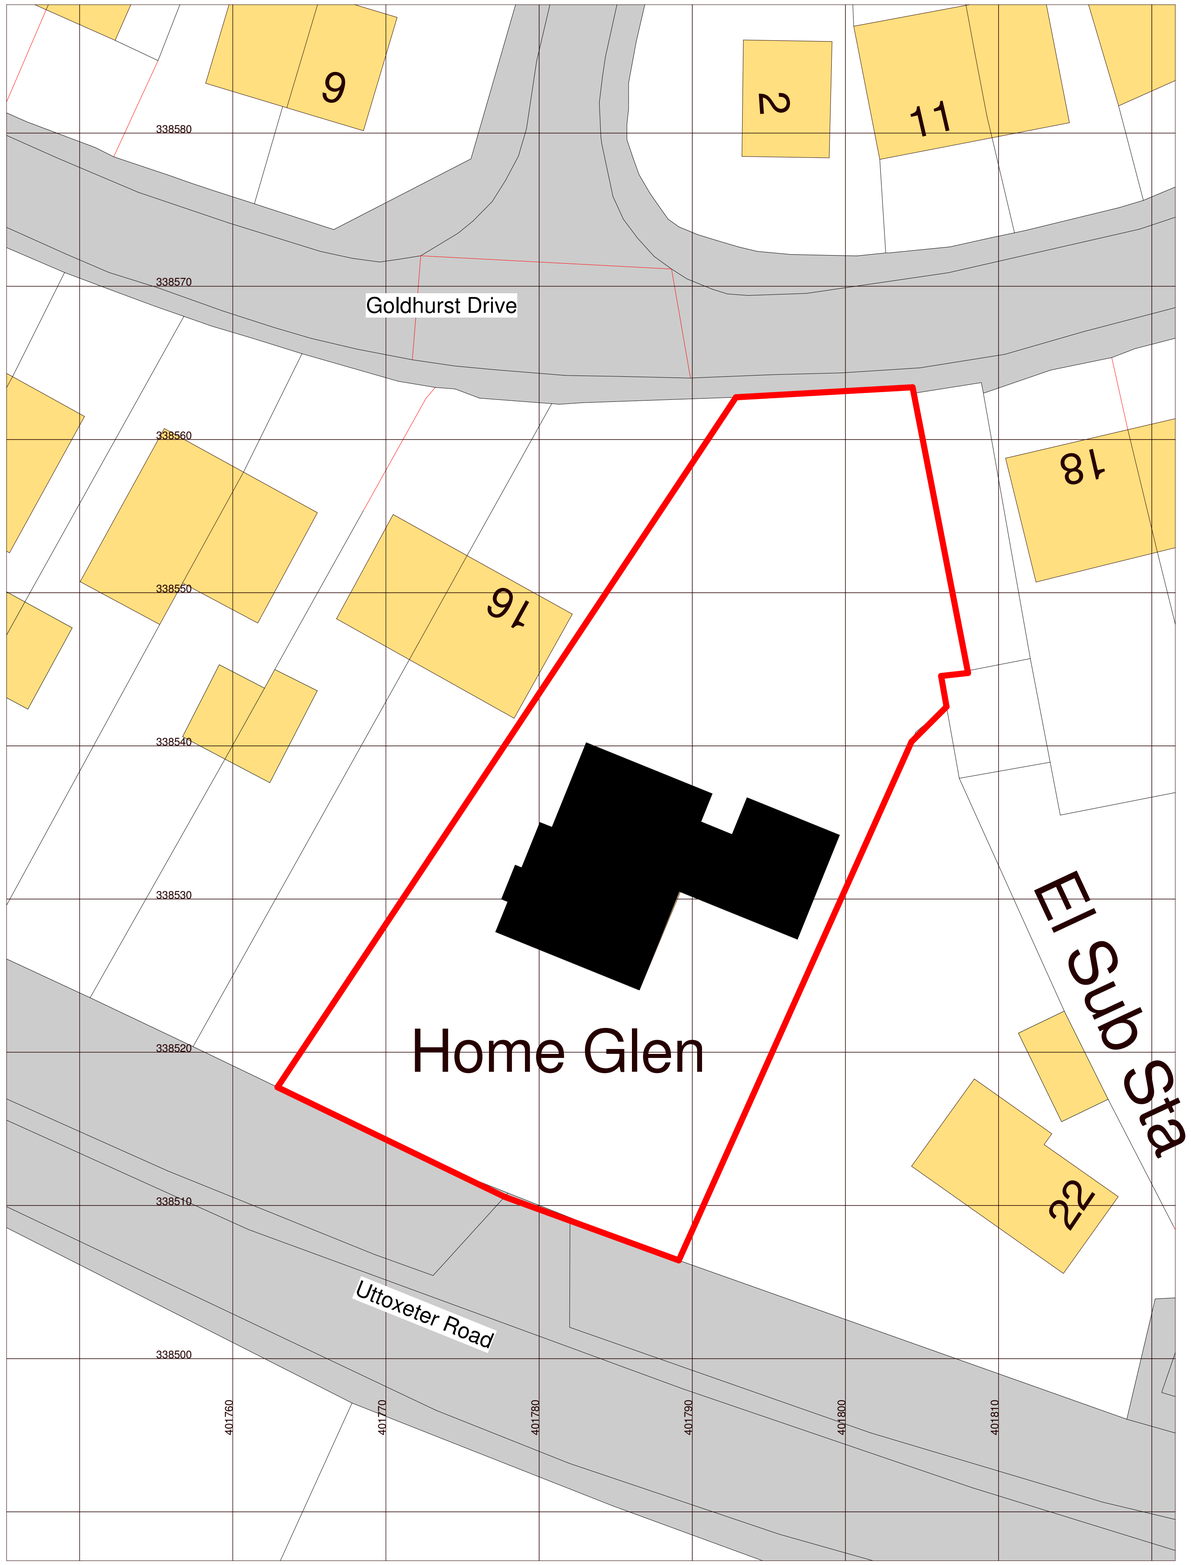

Scale 1 : 1250

0 12.5 25 62.5 125 m

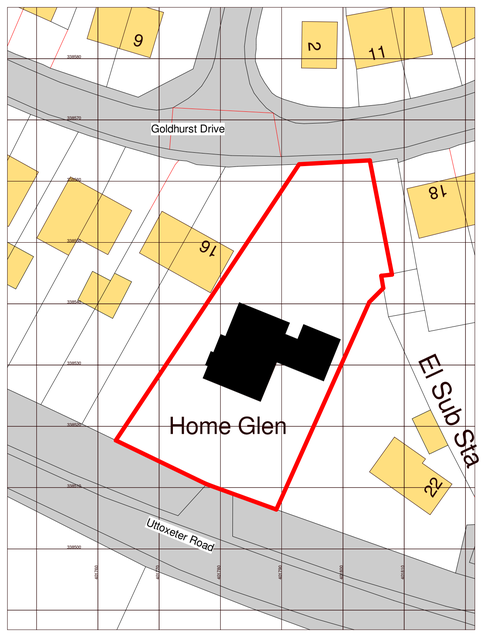

Site Plan

1 : 500

Scale 1 : 500

0 5 10 25 50 m

Ordnance Survey, (c) Crown Copyright 2018. All rights reserved. Licence number 100022432

Ordnance Survey, (c) Crown Copyright 2018. All rights reserved. Licence number 100022432

N

All heights, sizes and dimensions should be checked on site by the contractor before any work is put in hand.

Figured dimensions should be taken in preference to scaling and any errors or omissions reported to the architect at once

This drawing has been prepared in accordance with the CDM (Construction Design and Management) and all foreseeable design risks to those involved

Rev	Date	By	Detail
S1	07/062018		1:1250 site location updated with scale added

Drawing status
PLANNING

Client
Mr & Mrs Barker

Project/Location
Proposed re-model & internal works
Home Glen
Uttoxeter Road
Tean
Staffs
ST10 4LN

SMYTHEMAN ARCHITECTURAL
12 High Street
Tean
Stoke-on-Trent
ST10 4DZ
United Kingdom
T +44 (0)1538 722097
F +44 (0)1538 722185
mail@smytheman.co.uk
www.smytheman.co.uk

Drawing title
Site Location Plan

Scale(s)	Date	Drawn	Checked	Job Number
As indicated @A1	06/04/18	Author	Checker	3091

Drawing number BBUB-SA-XX-XX-DR-A-0101

Revision S1

\\NAS-6E-EB-28\Documents\Drawings\Current Drawings\3091-Barker\01-Architectural\01 WIP\BBUB-SA-XX-XX-M3-AR.rvt