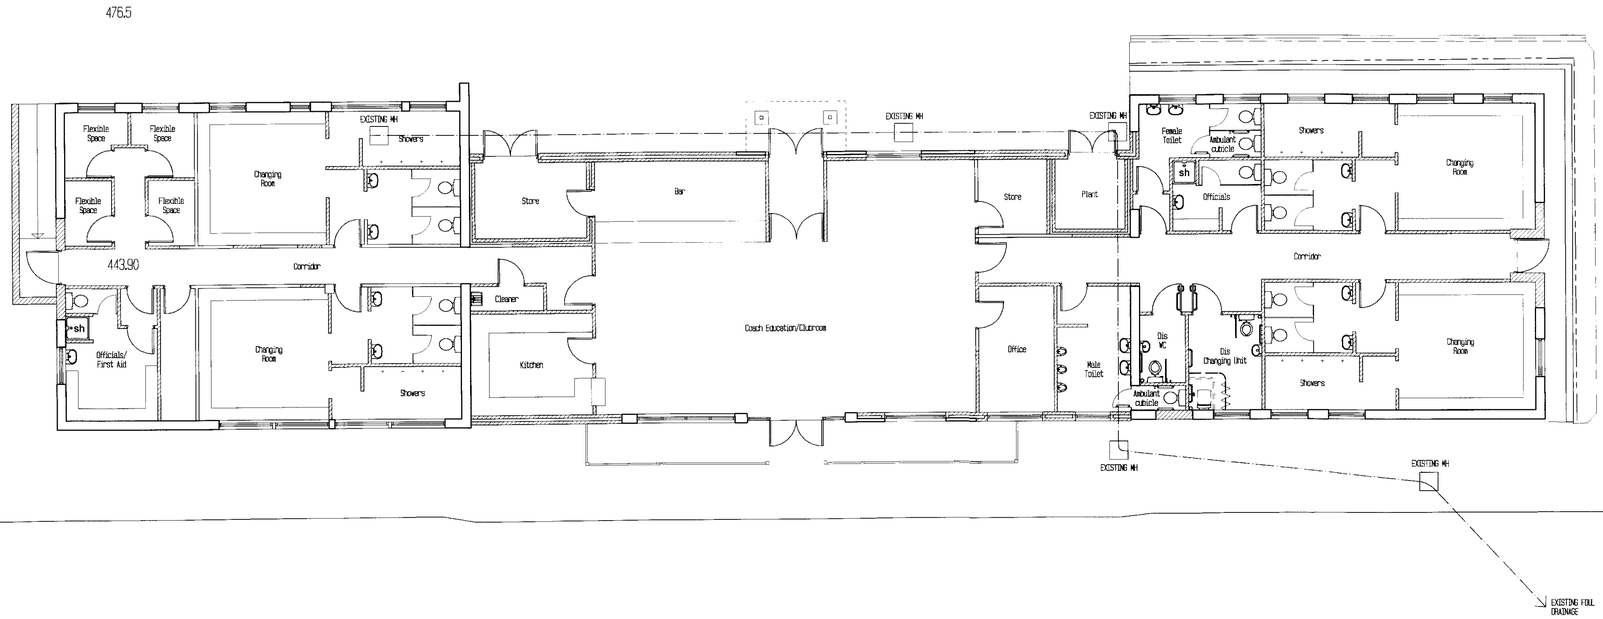


THE RATCLIFF PARTNERSHIP LIMITED
DO NOT SCALE TO ASCERTAIN DIMENSIONS

RATCLIFF

CLIENT
LEEK SPORTS VILLAGE,
STAFFORDSHIRE

PROJECT
ALTERATIONS TO
EXISTING PAVILION AT
BIRCHALL PLAYING FIELDS

DRAWING
GROUND FLOOR PLAN
AS PROPOSED

DRAWING NUMBER | REVISION
820-012 | B

SCALE @ A1 | DATE
1:100 | OCT 2009

DRAWN | CHECKED
MT | +

CHARTERED ARCHITECTS
PROJECT MANAGERS
INTERIOR DESIGNERS

THE RATCLIFF PARTNERSHIP LIMITED

24 Kennedy Street, Manchester, M2 4BY
Tel: 0161 236 8080 Fax: 0161 228 3599
E-mail: name@ratcliffpartnership.com