

East Elevation

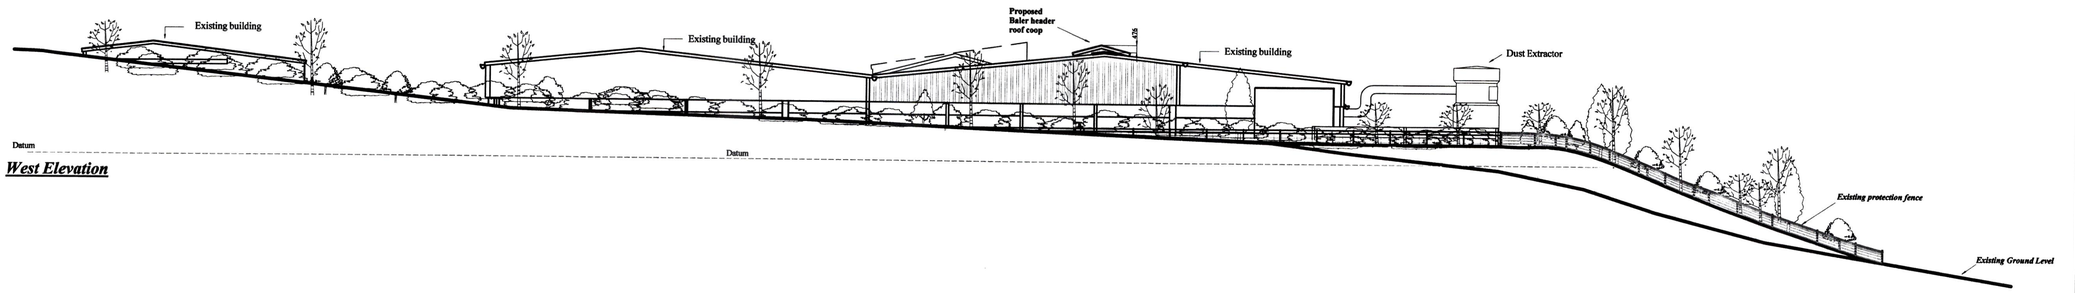

West Elevation

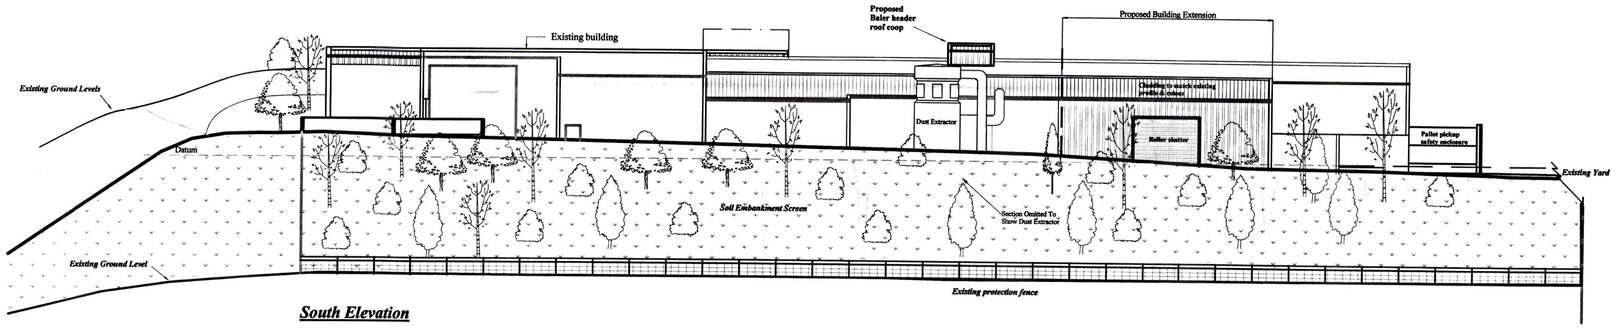

South Elevation

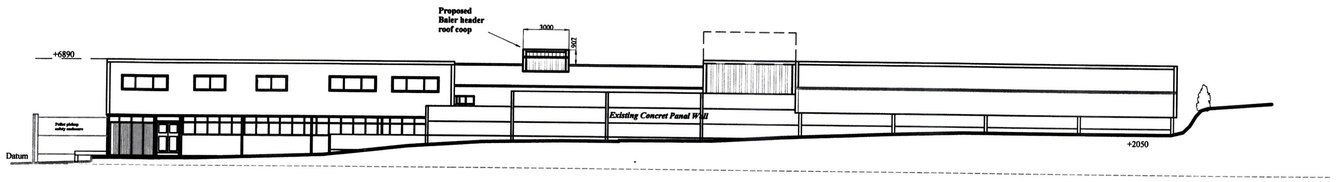

North Elevation

Outline Construction Notes

Roof:
Roof area clad with 0.7 PVC plastisol coated steel profiled single sheets including 15% rooflights

Wall:
Vertical cladding 0.5 PVC plastisol coated single sheets
These additions are dust control buildings and plant: heating and insulation not required.

Gutters
200mm deep flow PVC half round with 110mm PVC fallpipes

Finishes:
Suggested cladding coloures-
Roof - Juniper Green 12B29
Vertical - Jade Green 14C37

Existing Building:
Vertical - Jade Green 14C37

Cladding coloures and general finishes to be agreed with LA prior to commencement of construction.

Datum = + - 0

This drawing is not a contractual specification.
Please refer to indvidual contractors written specifications and details for contractual details.

All work must conform with Planning, Building Control and CDM Regulations.
Dimensions to be checked on site prior to commencement of work.

REV	REVISION	DATE	BY
C	Baler header roof coop added Existing building extended East gable modified	12/06/18	ijc
B	Final ground profiles with tree planting and fencing shown. Replacement dust extractor shown in position	01/11/16	ijc
A	Existing Buildings With Additions as shown for dust control	04/04/16	drc

Ivan J. Cooper (Moorside) Ltd
Architectural & Engineer Design
Cauldon Lowe, Stoke on Trent, ST10 3ET.
Tel: 01538 702738, Fax: 702662.

CLIENT: P H Winterton & Son

CONTRACT: Proposed Wood Chip Store at Moorside Works Cauldon Lowe Stoke-on-Trent ST10 3ET

TITLE: Existing and Propsed Buildings Elevations also Showing Tree Planting

CONTRACT No:

SCALE@: 1:200

DATE: 13/03/14 DRAWN: ijc

DRAWING NUMBER: 3562-04C