10/00454/ FUL 21 MAY 2010 - SM

Ryder Ford
ASSOCIATES

DEVELOPMENT CONSULTANTS

ARCHITECTURE : PLANNING

BUILDING SURVEYING AND CONSERVATION
FARM AND COUNTRYSIDE

PARKSIDE PARK ROAD LEEK
STAFFORDSHIRE ST13 8JT 01538 398290

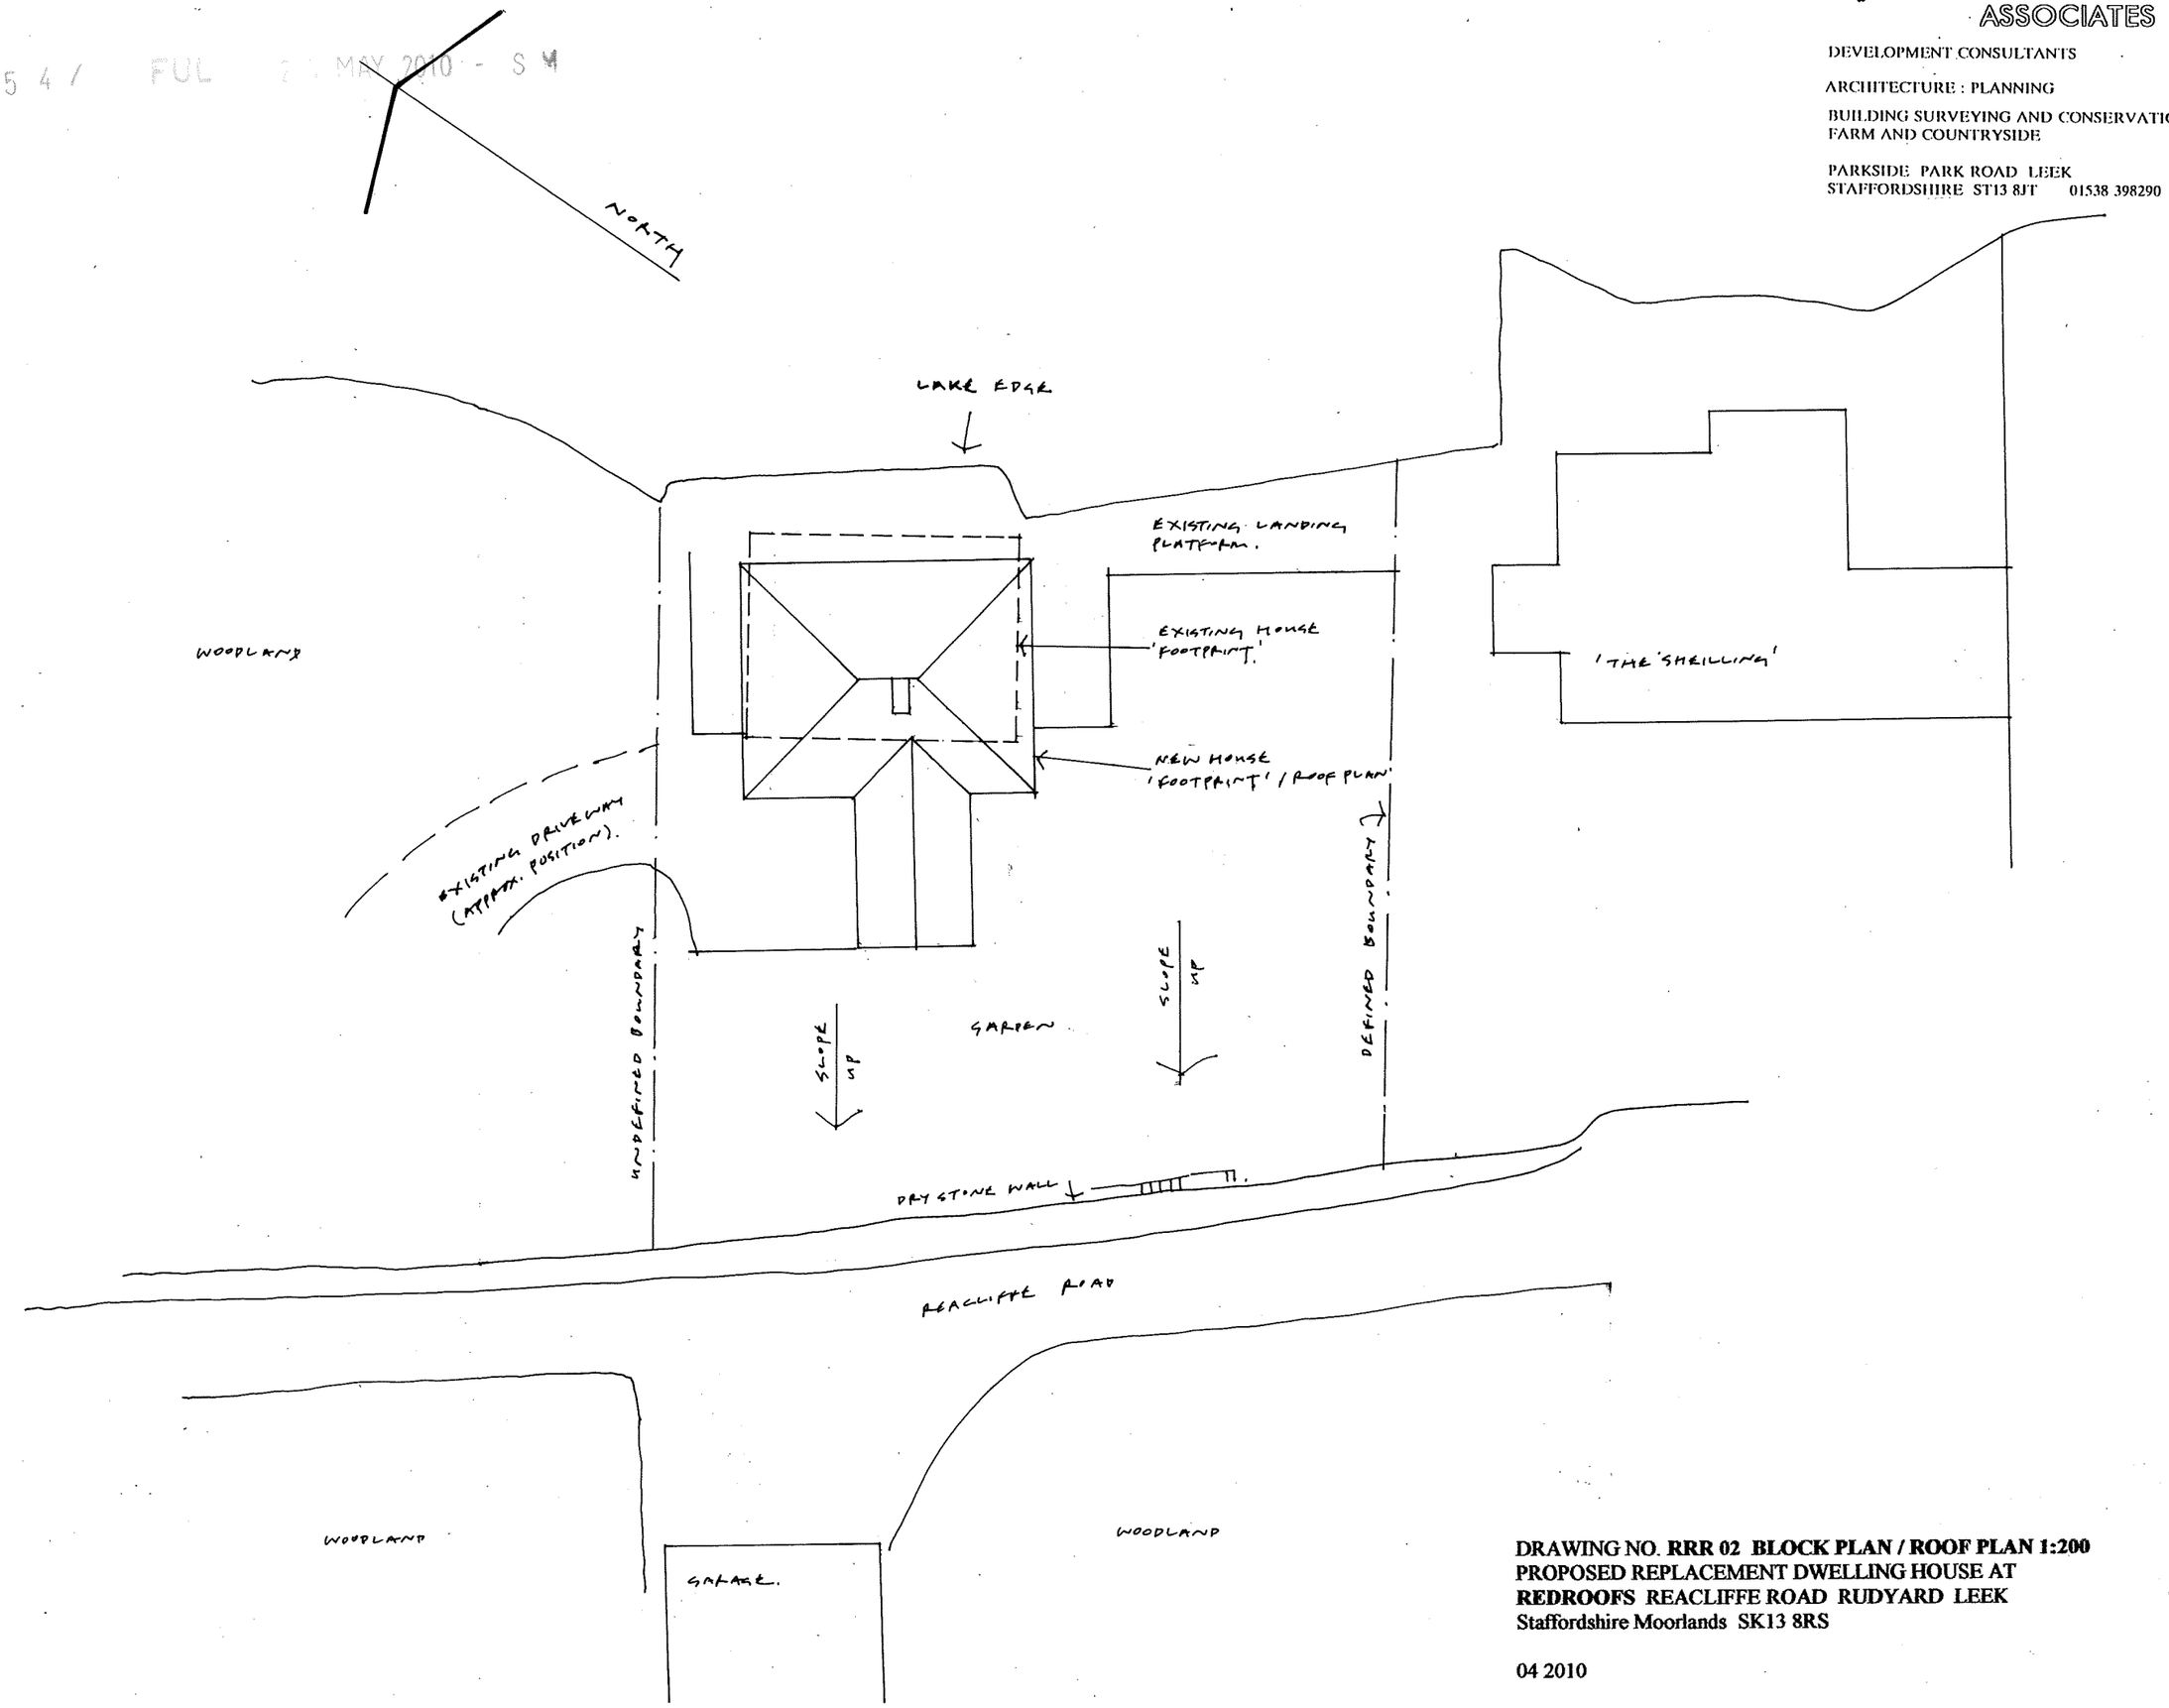


DRAWING NO. **RRR 02 BLOCK PLAN / ROOF PLAN 1:200**
PROPOSED REPLACEMENT DWELLING HOUSE AT
**REDROOFS** REACLIFFE ROAD RUDYARD LEEK
Staffordshire Moorlands SK13 8RS

04 2010