
PAPER SIZE: A1

NOTES

All dimensions must be checked on site and only scaled from this drawing for planning purposes only



EXISTING BLOCK PLAN
1:200

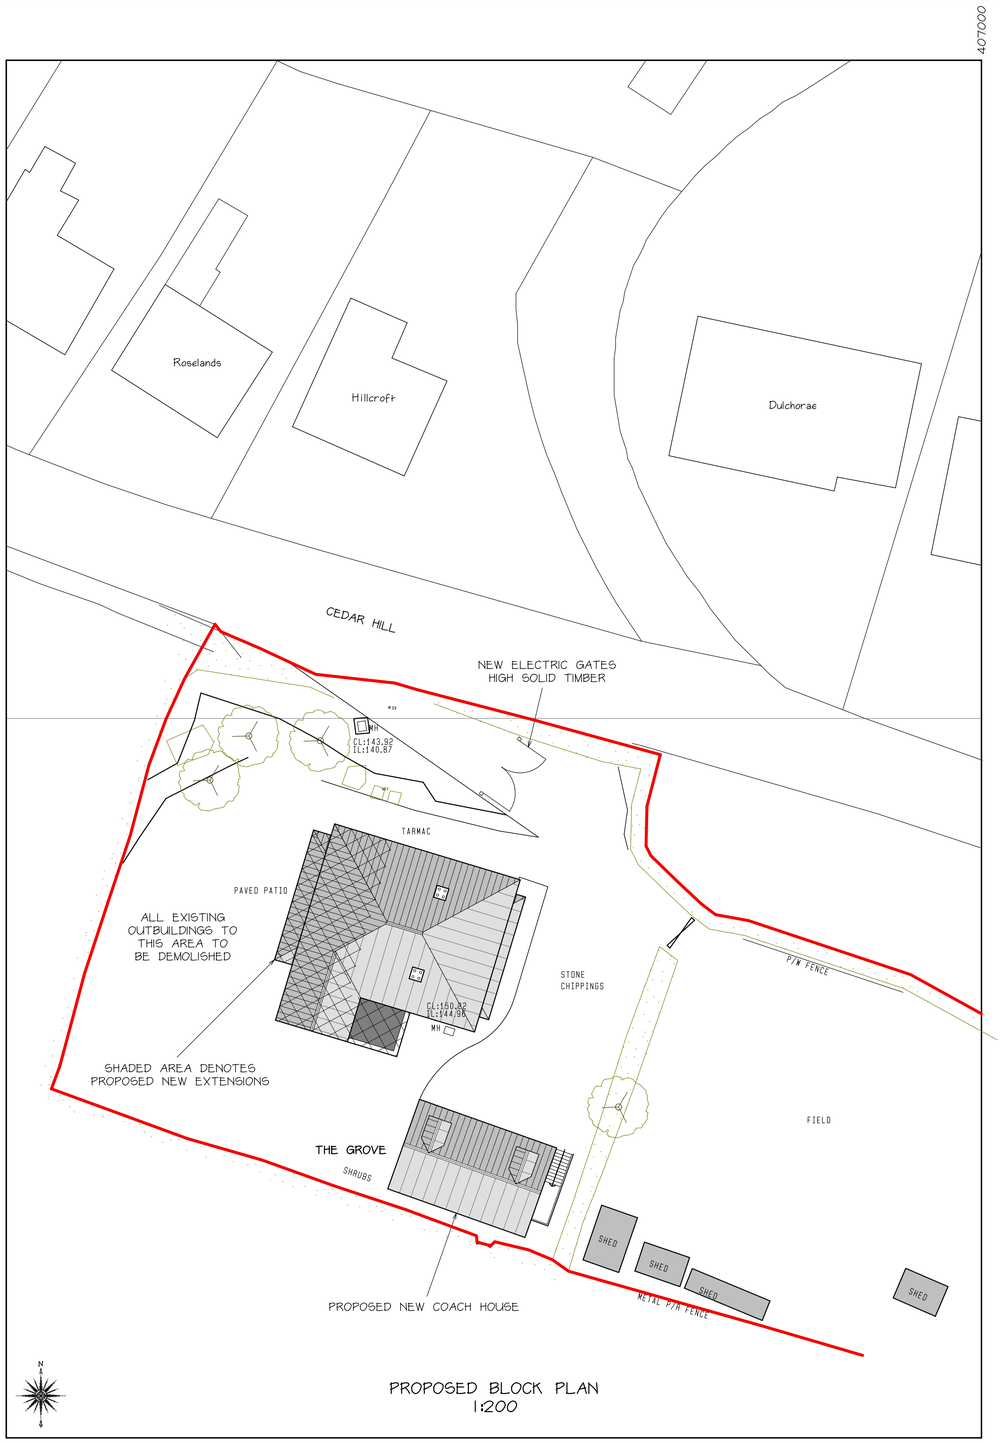

PROPOSED BLOCK PLAN
1:200

20 0 20 40

METRES

REPRODUCTION FROM THE ORDNANCE SURVEY NATIONAL GEOGRAPHIC DATABASE
BY PERMISSION OF ORDNANCE SURVEY ON BEHALF OF CONTROLLER OF HER MAJESTY'S
STATIONERY OFFICE © CROWN COPYRIGHT 2010. ALL RIGHT RESERVED-100047474.

	Date	Revisions

© copyright

Client
MR & MRS BURTON

Location
THE GROVE
CEDAR HILL
ALTON
STOKE ON TRENT
ST10 4BQ

Proposal
TWO STOREY SIDE & REAR EXTENSION & GROUND FLOOR REAR OPEN OAK FRAME CANOPY & DETACHED COACH HOUSE

Drawing Title
EXISTING & PROPOSED BLOCK PLANS

Scale
1:200

Date	Drawn by
FEB 2018	MRP

Drg No.	Revision
J2489-02	

MAKING PLANS
architecture
Ivy Lodge, Twyford Road, Willington, Derby. DE65 6DE
T/F 01283 703160 E info@makingplans-architecture.co.uk
W www.makingplans-architecture.co.uk