

PROPOSED LOCATION PLAN (1:1250 @ A1)


SCALE (LOCATION PLAN)
0 50m 200m

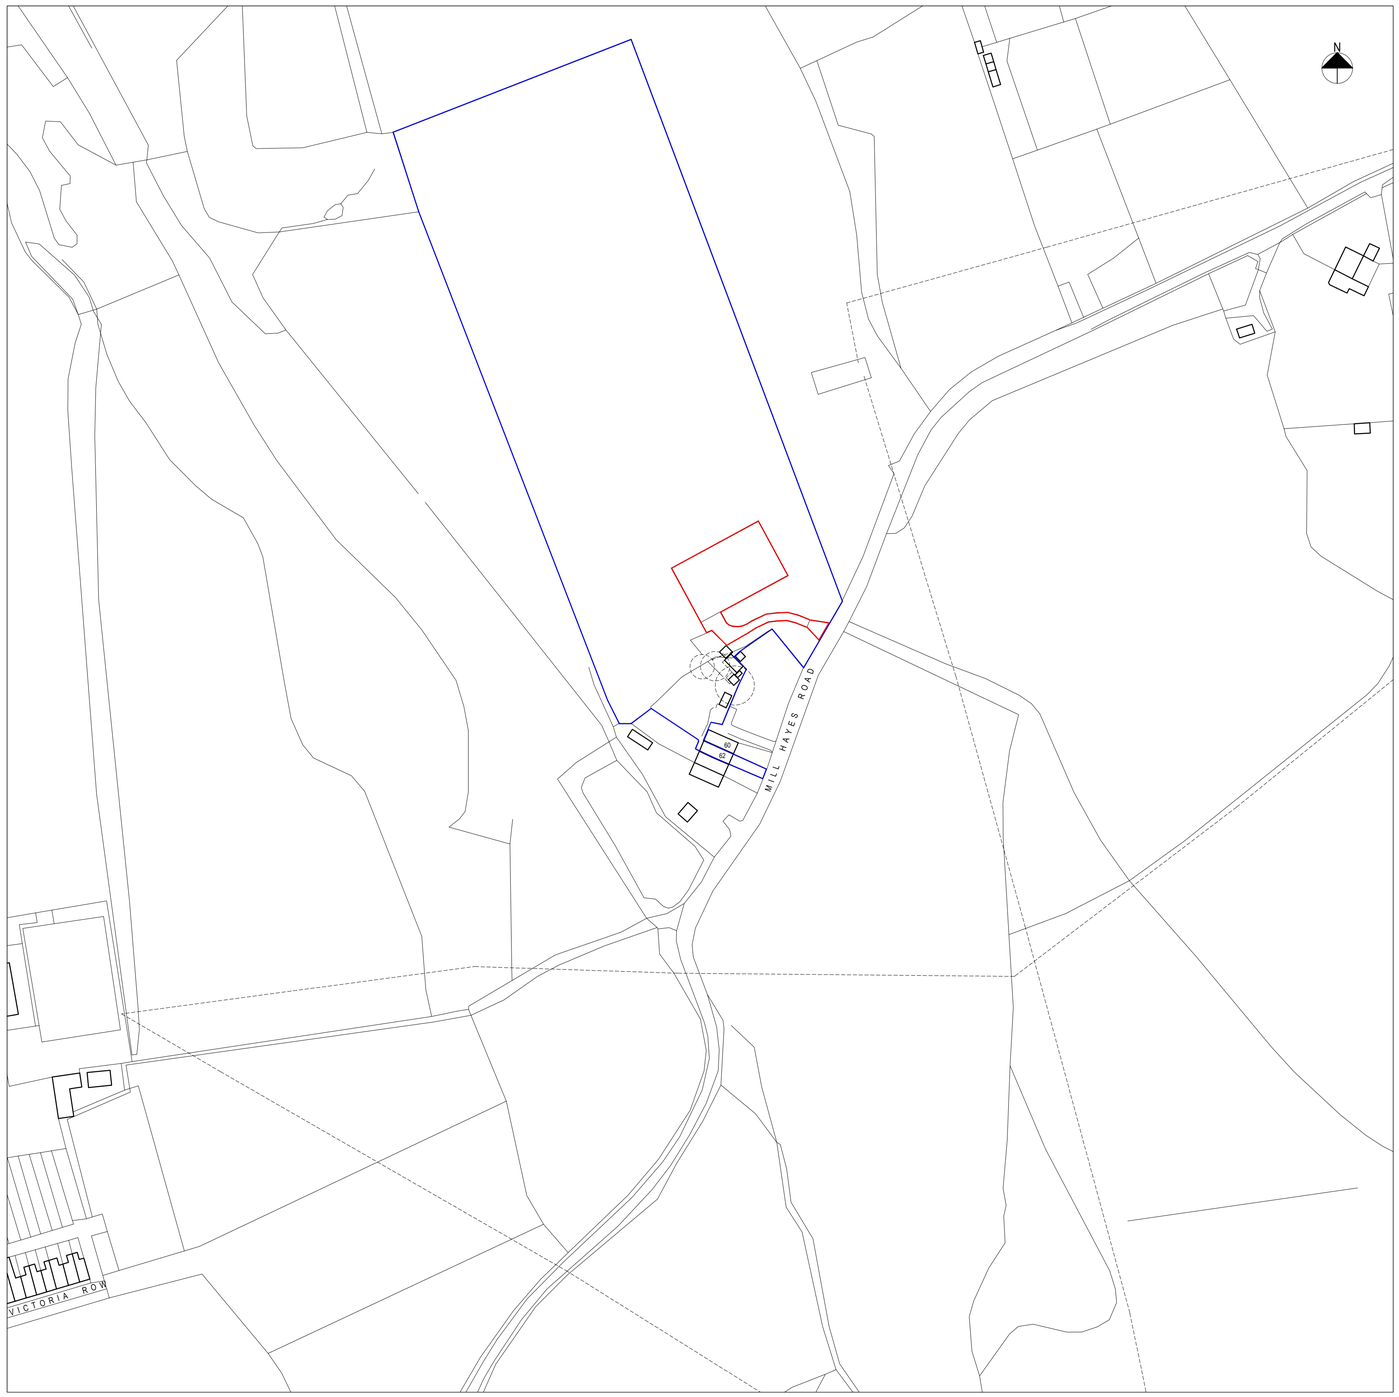

PROPOSED BLOCK PLAN / SITE PLAN (1:500 @ A1)

SCALE (BLOCK PLAN / SITE PLAN)
0 10m 40m

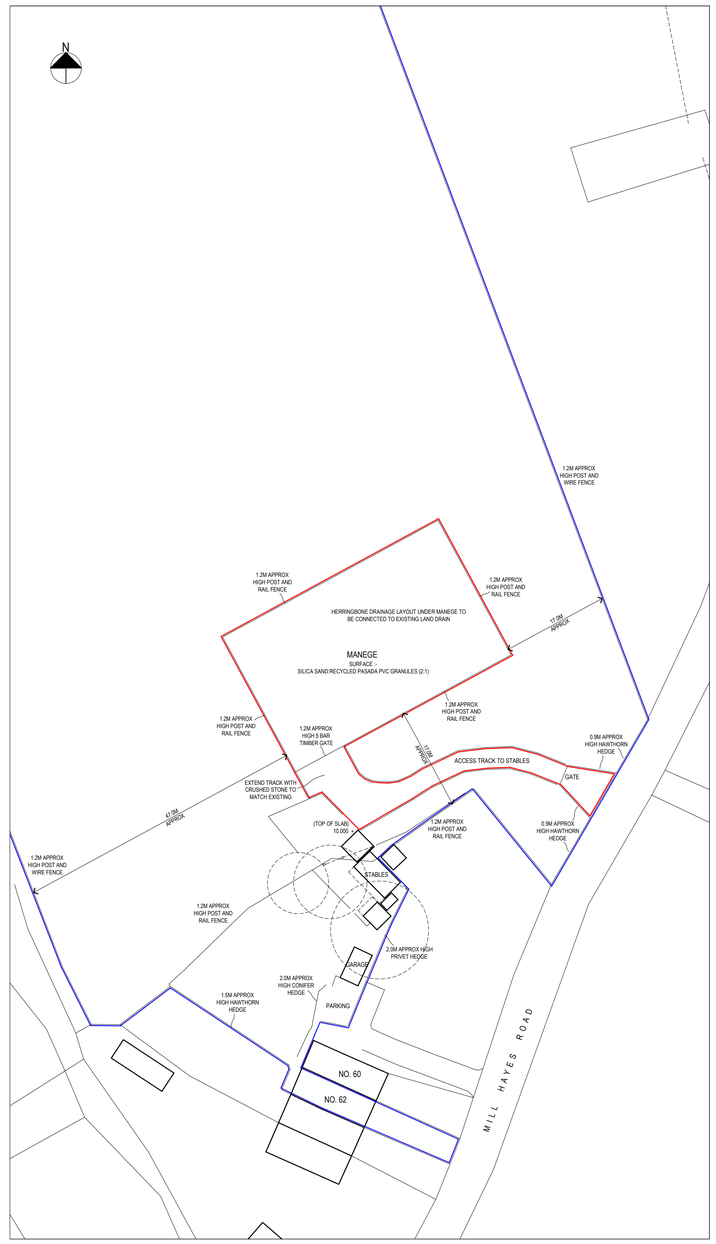

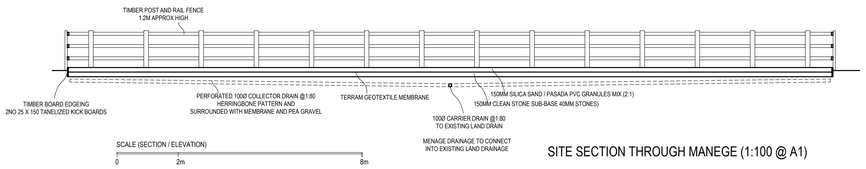

SITE SECTION THROUGH MANEGE (1:100 @ A1)

©COPYRIGHT DAVID BAILEY ARCHITECT LTD

NOTES:

BUILDER TO CHECK SETTING OUT DIMENSIONS WITH THE ARCHITECT PRIOR TO CONSTRUCTION AND NOT RELY ON SCALING OFF DRAWINGS.

This Plan includes the following Licensed Data: OS MasterMap Black and White PDF Location Plan by Ordnance Survey National Geographic Database and incorporating surveyed revision available at the date of production. Reproduction in whole or in part is prohibited without the prior permission of Ordnance Survey. The representation of a road, track, or path is no evidence of a right of way. The representation of features as lines is no evidence of a property boundary. © Crown copyright and database rights 2018. Ordnance Survey 0100031673

REV.	DESCRIPTION	DATE	INT.

DAVID BAILEY ARCHITECT LTD
Gillow Fold Farm, 26 Mow Lane, Gillow Heath,
Biddulph, Staffordshire, ST8 6QQ
Tel: 01782 516355 E-mail: davidbailey.architect@btinternet.com

PROJECT: LAND ADJACENT TO -
62 MILL HAYES ROAD, KNYPERSLEY, ST8 7PR -
EQUESTRIAN MANEGE

SCALE: 1:1250 @A1
1:500 @A1
1:100 @A1

TITLE: LOCATION PLAN, BLOCK PLAN / SITE PLAN & SECTION / ELEVATION - PROPOSED

DATE: JUNE 2018

JOB NUMBER: 00765

DRAWN BY: DB

DRAWING NUMBER: 00765-002