Rev.	Drawn	Comments	Date

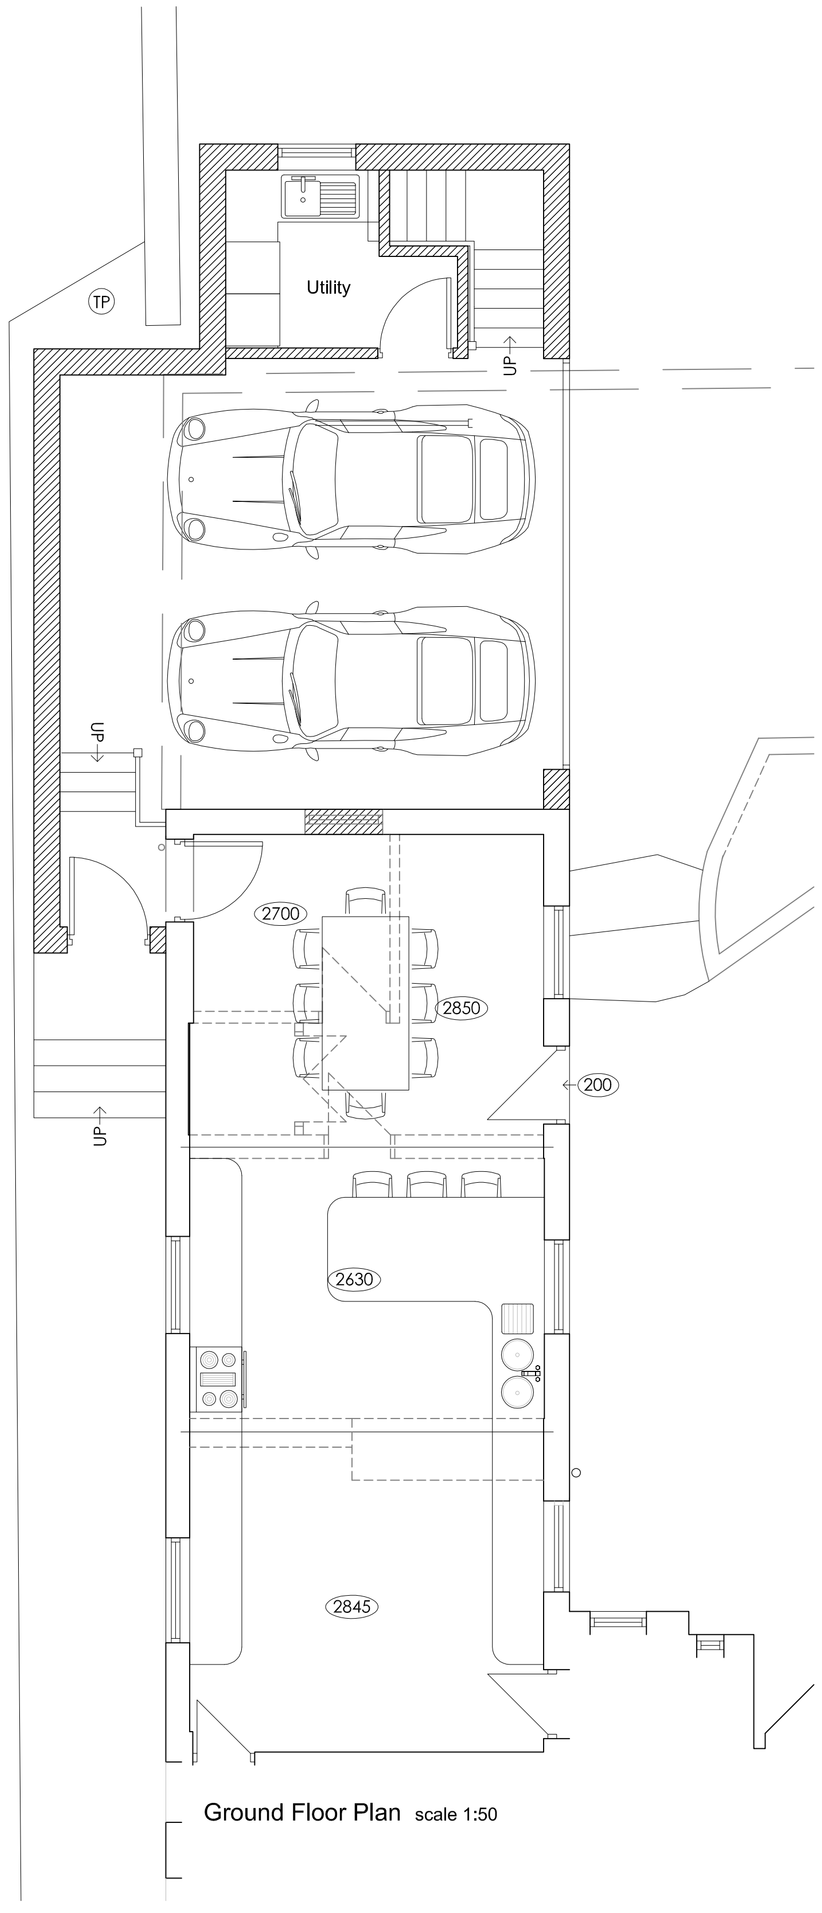

Ground Floor Plan scale 1:50

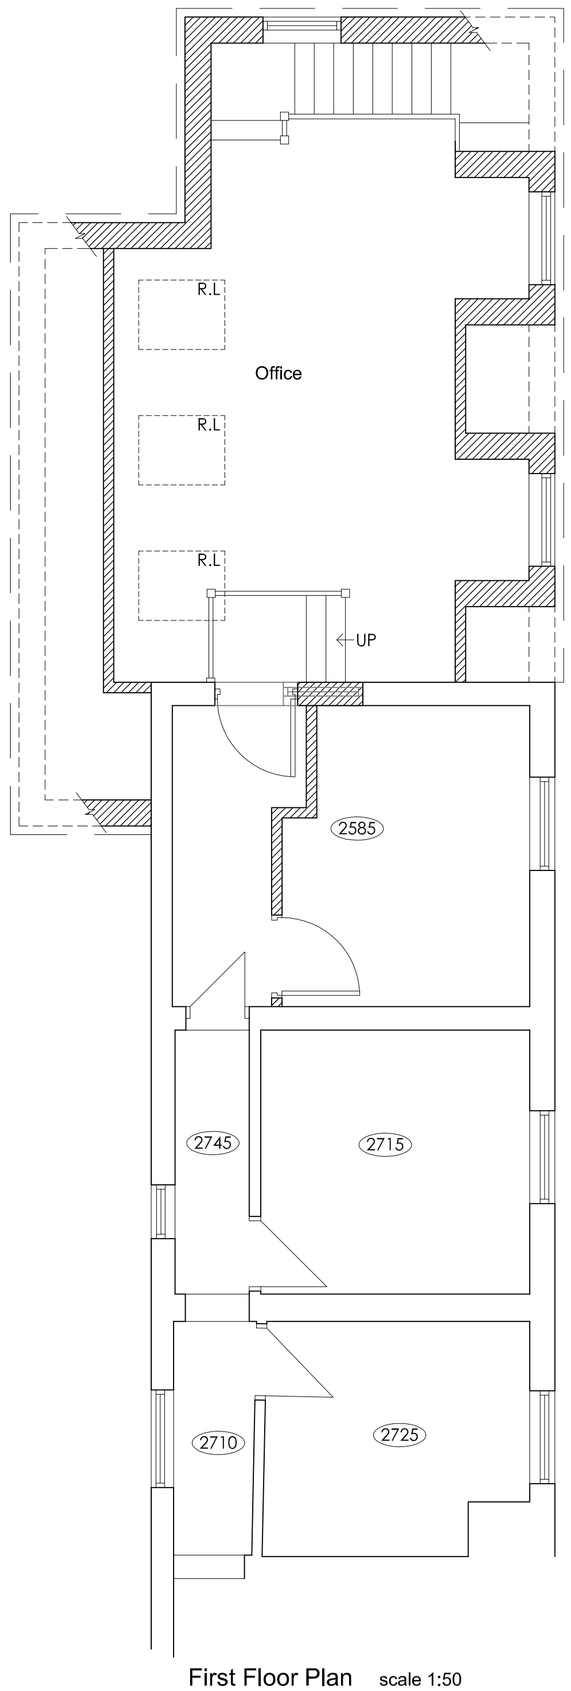

First Floor Plan scale 1:50



Side Elevation scale 1:100

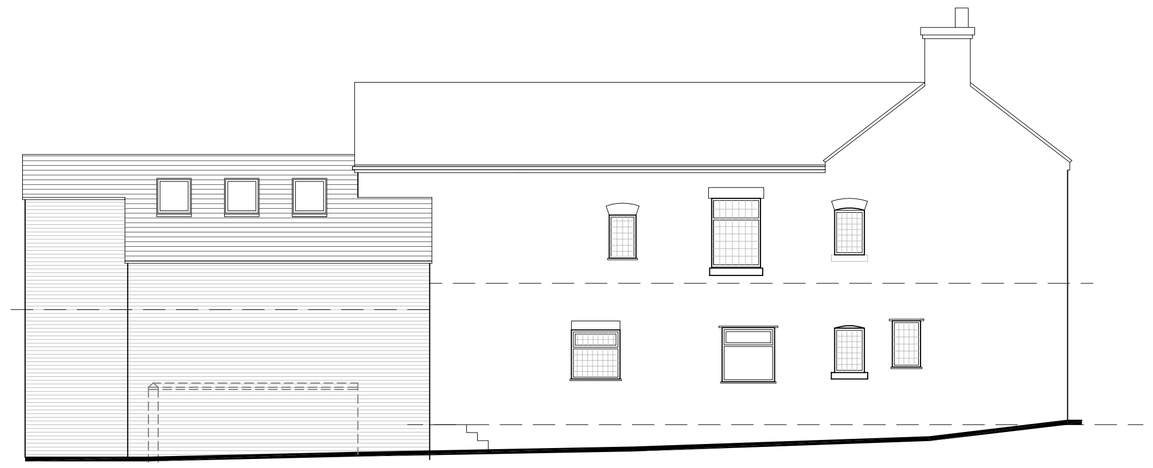

Side Elevation scale 1:100



Rear Elevation scale 1:100



Section scale 1:100

MODE
Architects & Development
01782 479644
admin@mode-uk.com
www.mode-uk.com
Pennant House Salem Street Stoke-on-Trent

Client

Project Proposed 2 Storey, 2 Vehicle Garage with Office Above at 455 Uttoxetor Road, ST11 9NT

Title Plans and Elevations as Proposed

Status Scheme

Scale @A1	Date	Drawn	Checked
1:50/100	July 18	KLB	

Drawing No. 18 007 AL(0) 05

Rev

File Ref.

This drawing is subject to Copyright & must not be copied or reproduced without consent. Figured dimensions only are to be taken from this drawing. All contractors must visit the site and be responsible for taking and checking all dimensions relative to their work.