Rev.	Drawn	Comments	Date

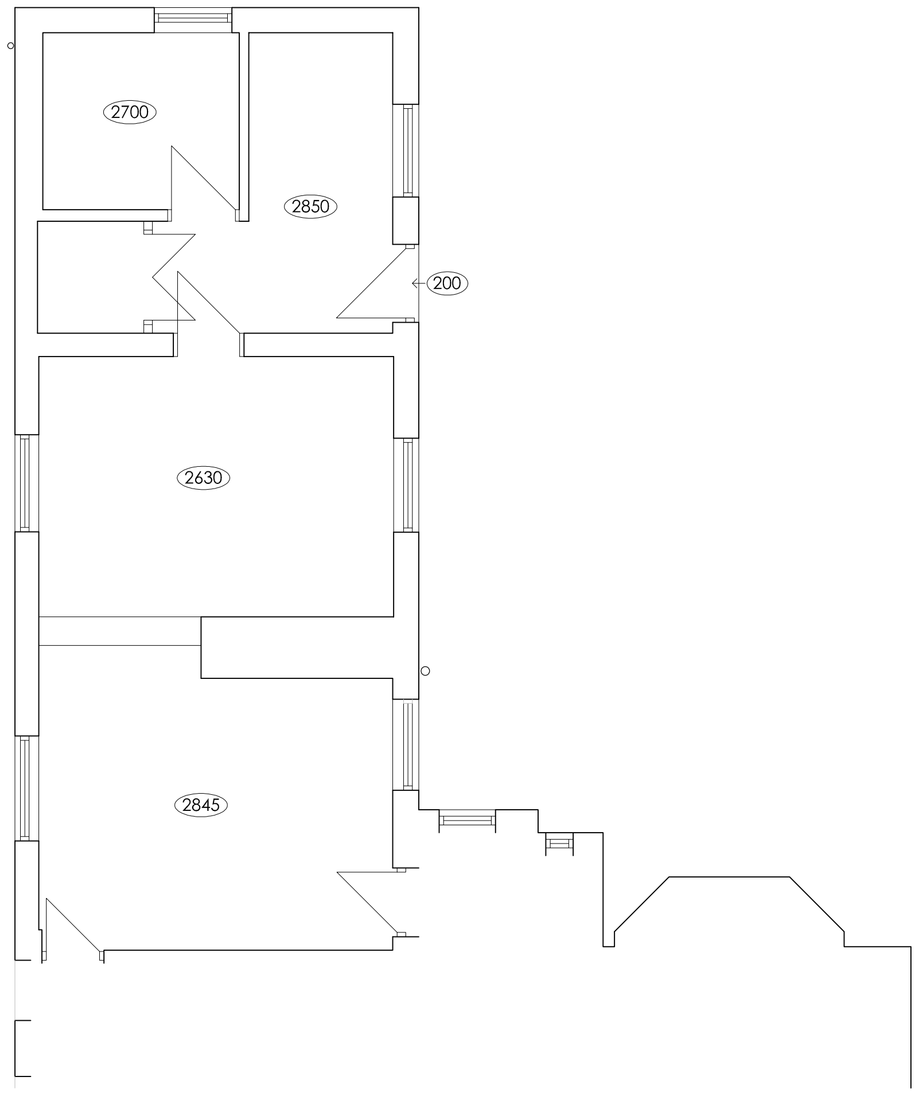

GROUND FLOOR PLAN 1:50

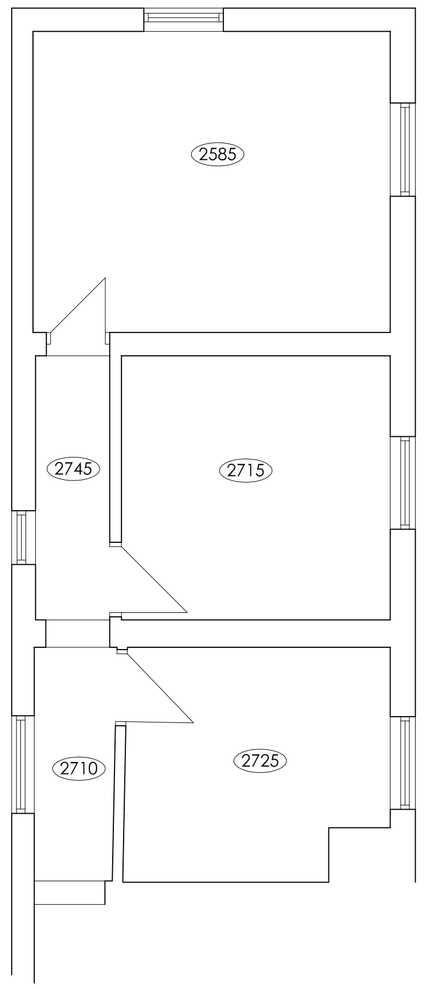

FIRST FLOOR PLAN 1:50



SIDE ELEVATION 1:50



REAR ELEVATION 1:50

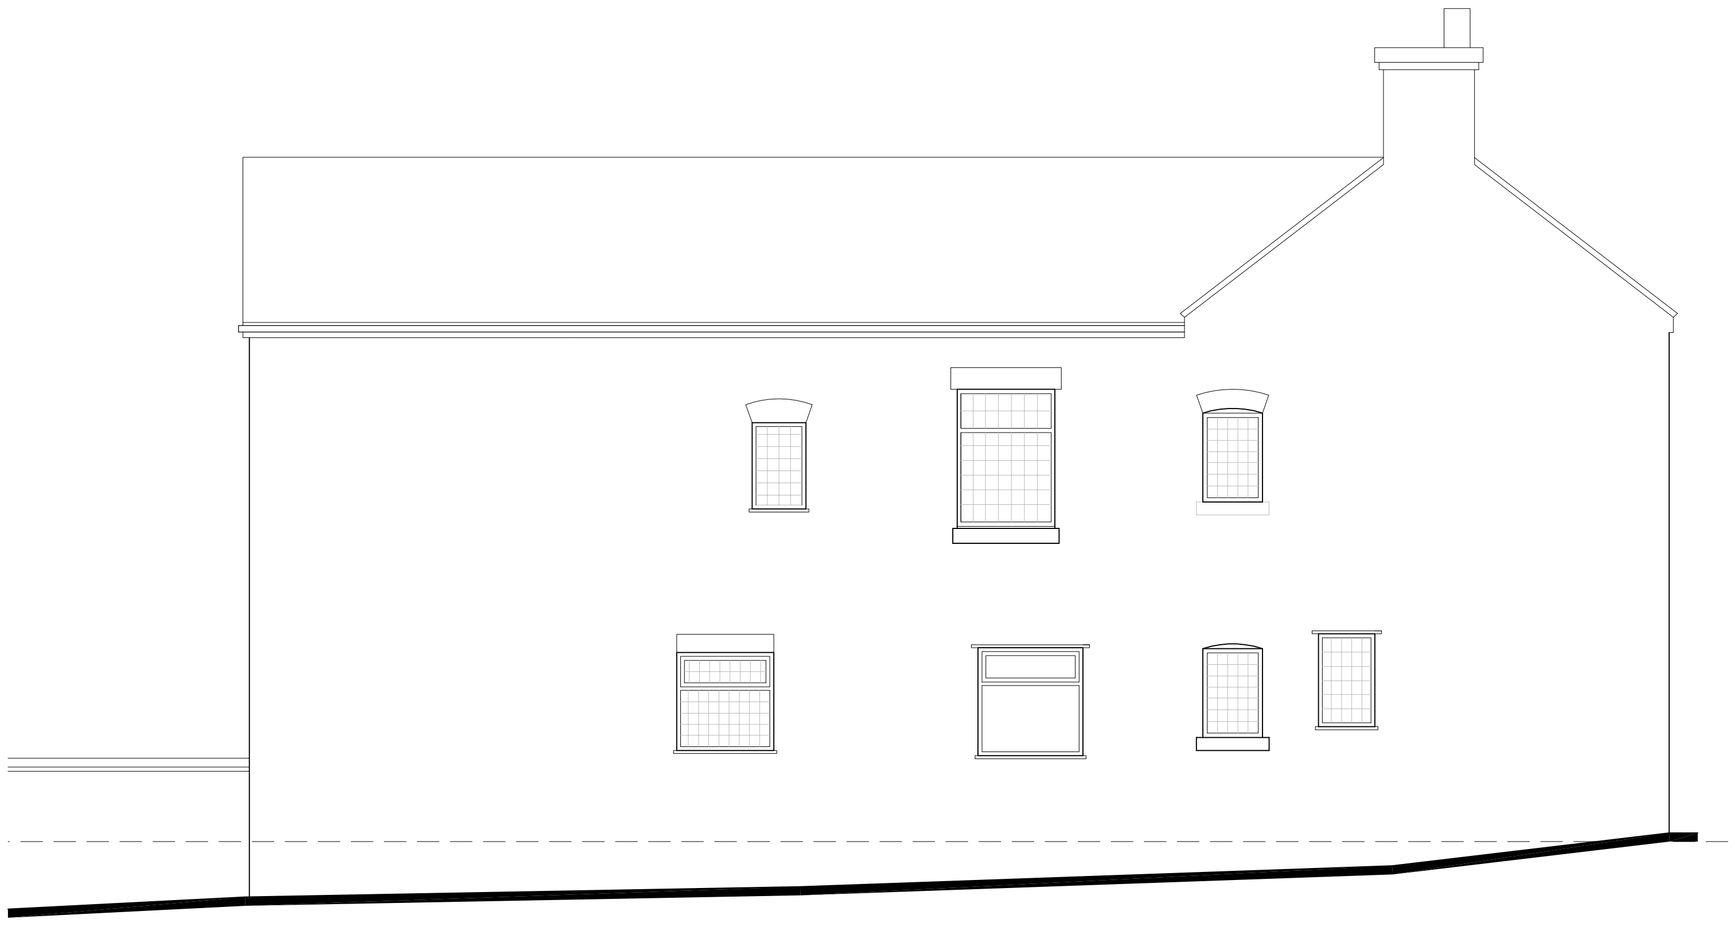

SIDE ELEVATION 1:50

MODE
Architects & Development
01782 479644
admin@mode-uk.com
www.mode-uk.com
Pennant House Salem Street Stoke-on-Trent

Client Mr and Mrs Bell

Project Proposed 2 Storey, 2 Vehicle Garage, with Office Above at 455 Uttoxetor Road, ST11 9NT

Title Plans and Elevations as Existing

Status Survey

Scale @A1	Date	Drawn	Checked
1:50	April 18	KLB	

Drawing No. 18 007 AL(0)01

Rev

File Ref:

This drawing is subject to Copyright & must not be copied or reproduced without consent. Figured dimensions only are to be taken from this drawing. All contractors must visit the site and be responsible for taking and checking all dimensions relative to their work.