SCALE 1:1250

0m 20m 40m 60m 80m 100m 120m 140m

10m 30m 50m 70m 90m 110m 130m 150m

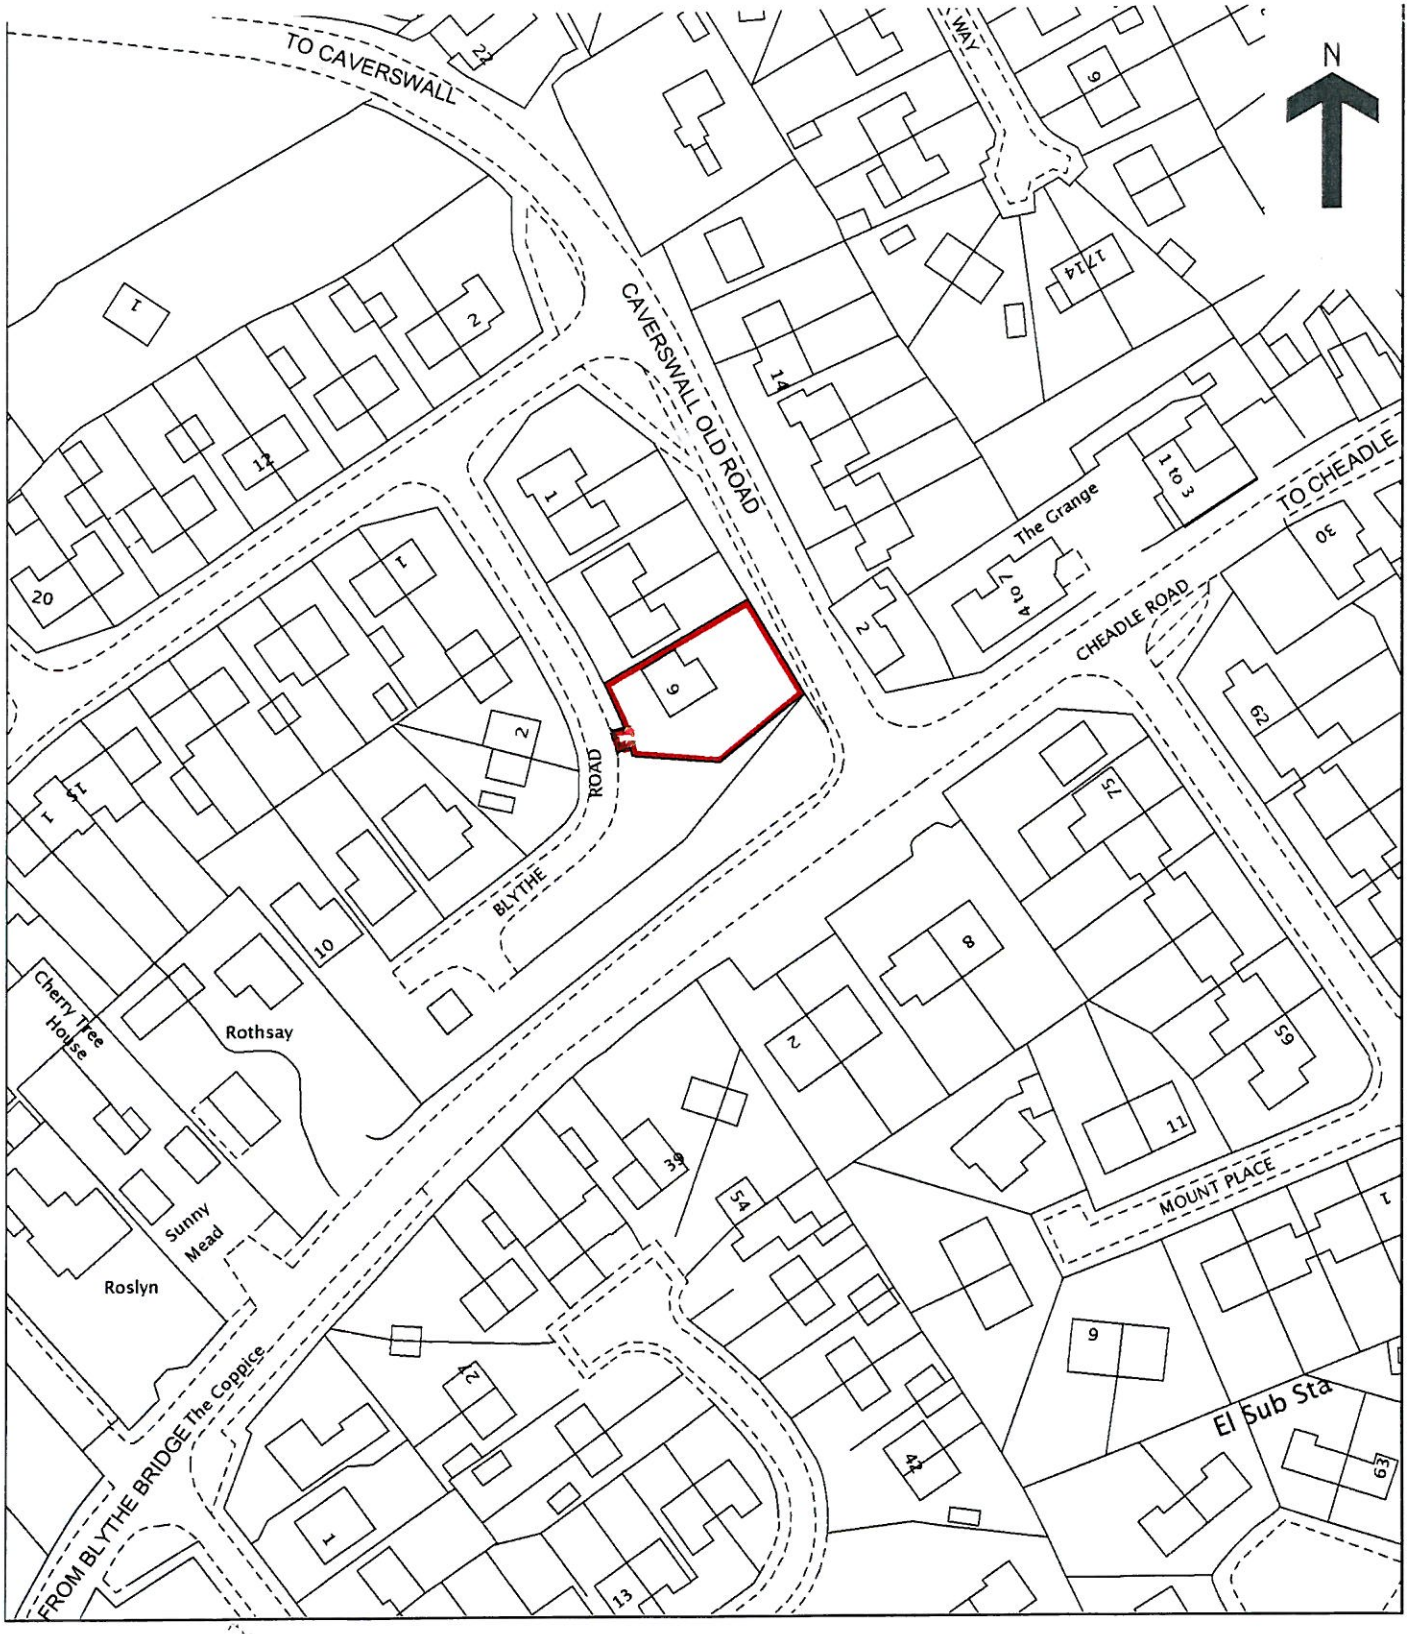


Ordnance Survey Copyright Licence

This plan has been reproduced from Ordnance Survey Map information with the permission of HM Stationery Office.

Harrison Wood is licenced to reproduce Ordnance Survey Copyright material under Licence No 100006611

## LOCATION PLAN SCALE 1 : 1250

**PROPOSED NEW BUILDING PLOT AT 9 BLYTHE ROAD, FORSBROOK, STOKE-ON-TRENT, STAFFS, ST11 9BU FOR MR AND MRS B. HANCOCK.**

**HARRISON WOOD**

Architecture + Construction Consultants
Structural Design Services
**Martin A. Levie**
BA(Hons)Arch. ICIOB. FFB.

Unit 3, Studio 2, Silverdale Enterprise Centre,
Silverdale Ent. Park, Kents Lane, Silverdale,
Newcastle-under-Lyme, Staffs, ST5 6SR

Tele : 01782 - 711144
Mob : 07970 - 308358
E : harrisonwood.consult@gmail.com
Property Consultant and Registered Building Expert Witness