
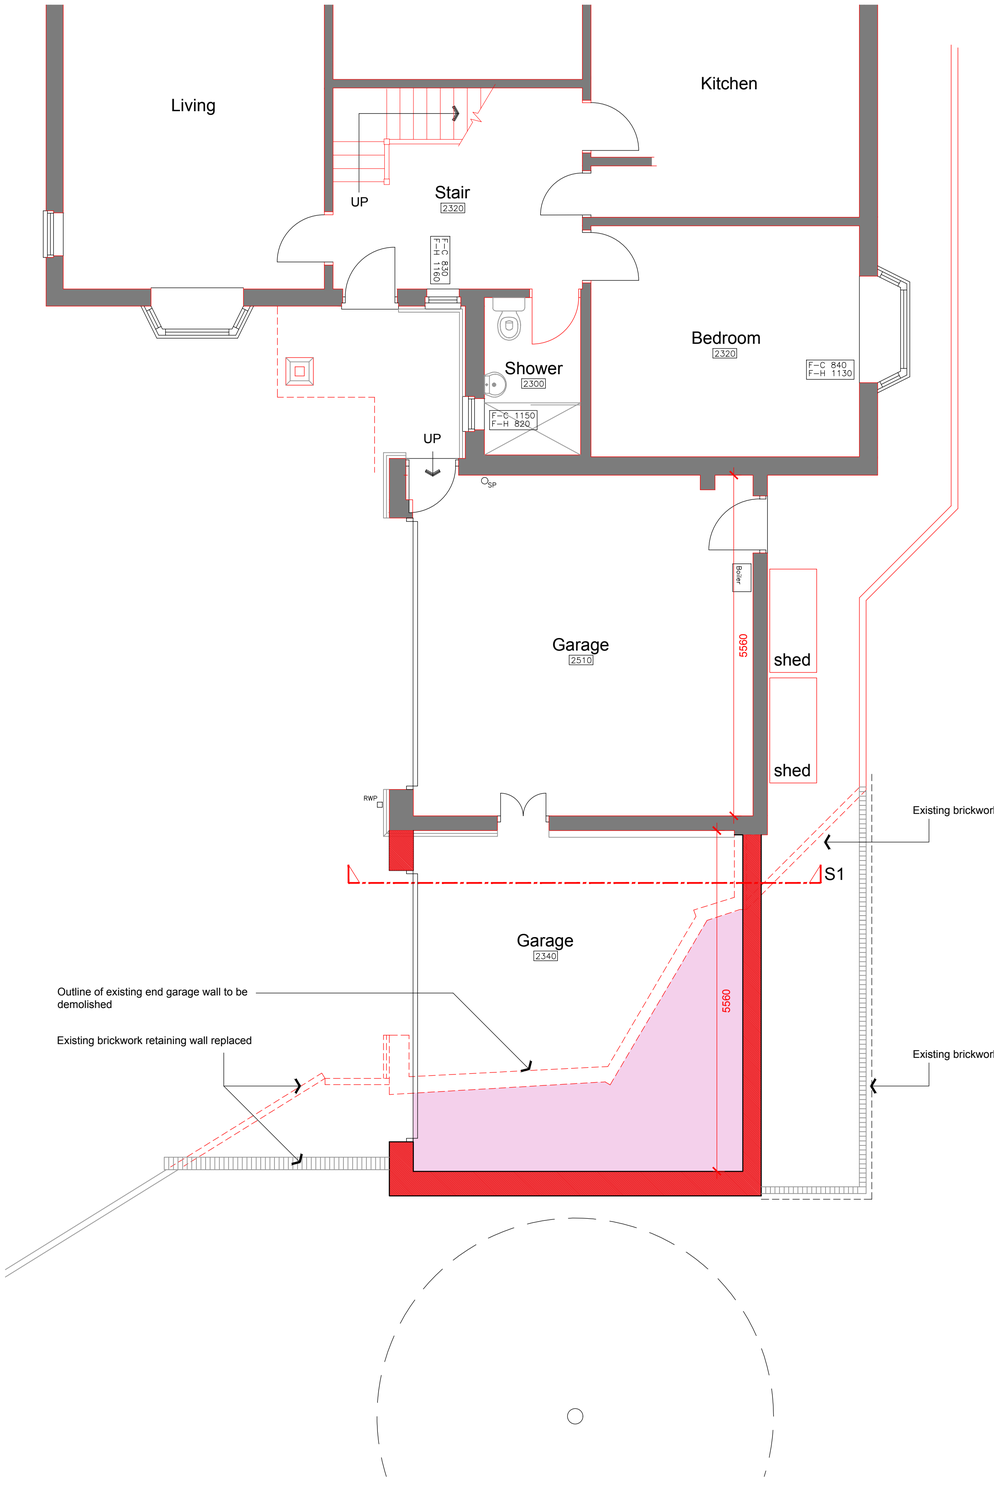


GROUND FLOOR PLAN

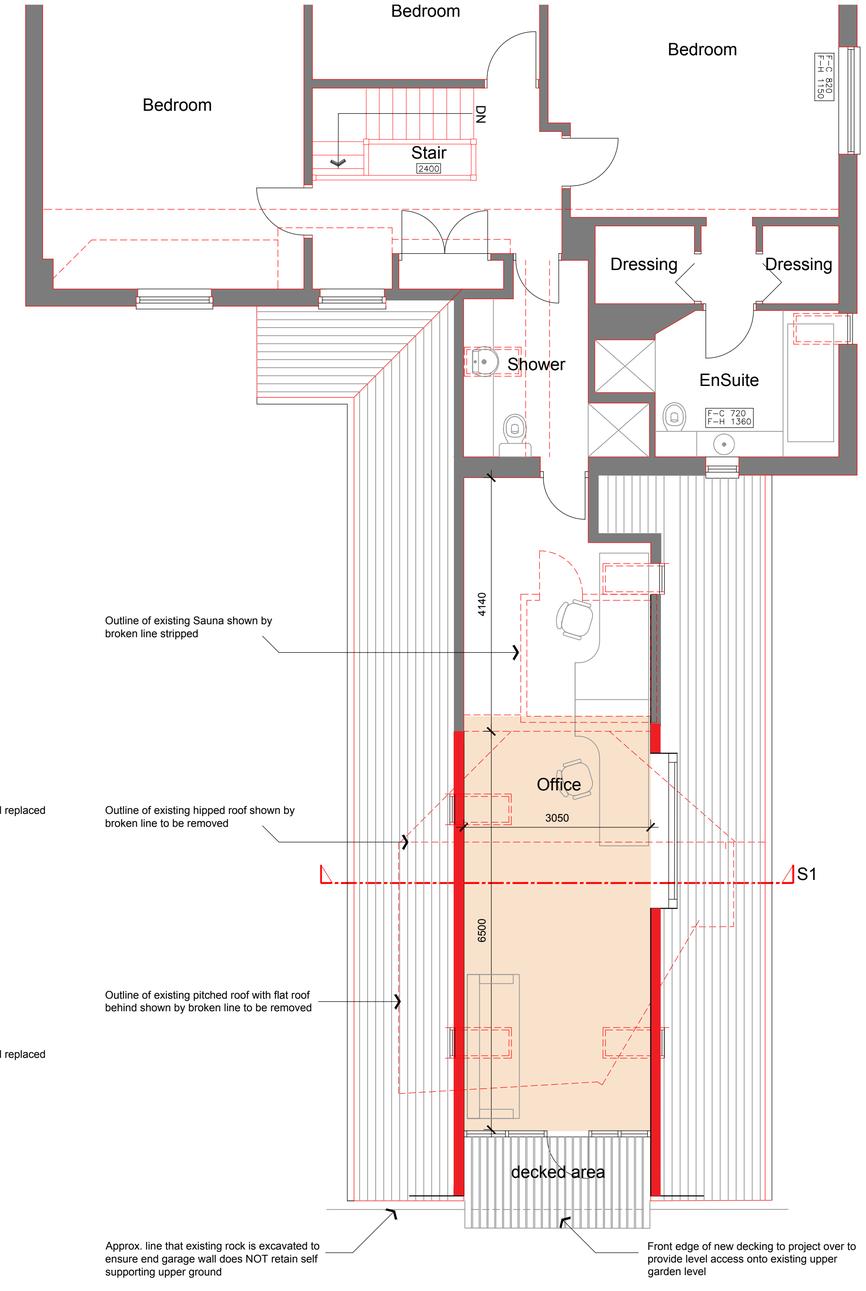

FIRST FLOOR PLAN

0 1 2 3 4 5
1:50 Scale

All Dimensions & Levels to be checked and verified by the contractor prior to works commencing. Contractors are advised to check dimensions with the architect before setting out on site.
Any errors to be reported to the Contract Administator immediately

The copyright of this drawing and design is vested in theArchitectural Design Services company and mustnot be copied or reproduced without written consent

key

- existing building line.
- (e)rl — existing rooflight
- (e)g — existing gulley
- (e)svp — existing soil and vent pipes
- (e)rwp — existing rain water pipe
- (e)bf — existing boiler flue
- (e)mev — existing mechanical extract vent
- (e)w — existing water

revision	description	date
A	Length of extension increased	29.06.18
B	Notes added	05.07.18
C	Not to scale note amended	12.07.18

client
MR AND MRS N BINNS

project
PROPOSED EXTENSION TO EXISTING DWELLING

location
HEATHER HILLS
BIRCHALL ROAD, LEEK

title
FLOOR PLANS
AS PROPOSED

drawn by	date	checked
SAL	MAY.18	

scale
1:50 @ A1

drawing
1360: 04

revision
C

issue
Sketch Scheme

DESIGN21 architecture
07891 521 219 www.design-21.co.uk
grosvenor 21 regent street stoke on trent ST4 5HQ