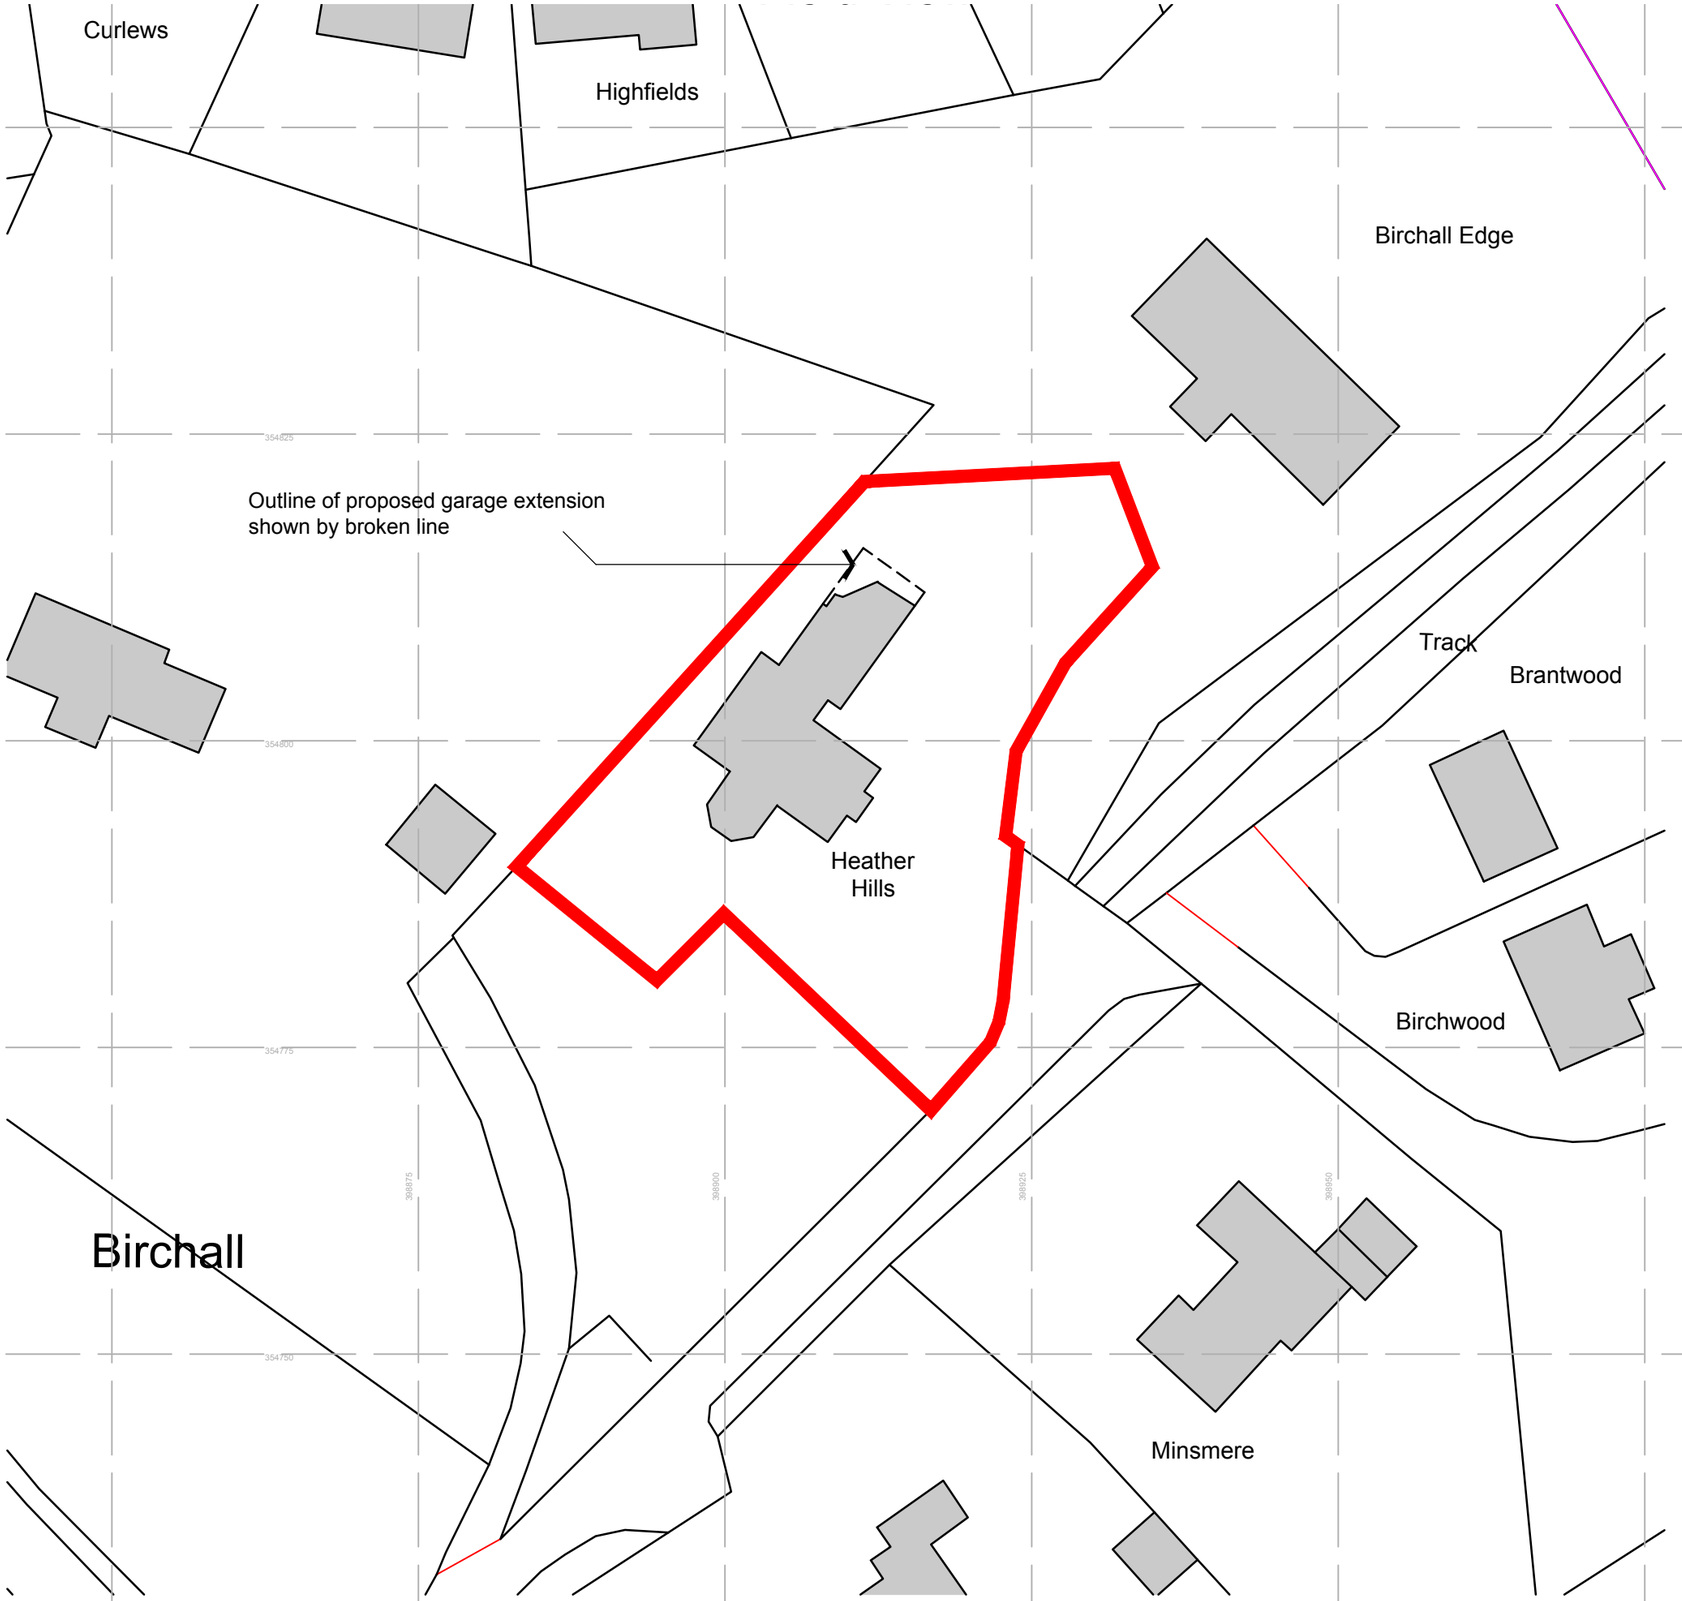

Ordnance Survey, (c) Crown Copyright 2018. All rights reserved. Licence number 100022432

All Dimensions & Levels to be checked and verified by the contractor prior to works commencing. Contractors are advised to check dimensions with the architect before setting out on site.

Any errors to be reported to the Contract Administrator immediately

The copyright of this drawing and design is vested in the Architectural Design Services Company and must not be copied or reproduced without written consent

SITE AREA
(approximate only)
SITE : 1374m2
: 0.339 acres
: 0.137 hectares

revision	description	date
A	Do not scale note altered	12.07.18

client
MR AND MRS N BINNS

project
PROPOSED EXTENSION TO EXISTING DWELLING

location
HEATHER HILLS
LEEK

title
SITE - BLOCK PLAN

drawn by	date	checked
SAL	MAY.18	

scale
1:500 @ A3

drawing
1360: 07

revision
A

issue
PRELIMINARY ISSUE

DESIGN21 architecture
07891 521 219 www.design-21.co.uk
grosvenor 21 regent street stoke on trent ST4 5HQ