BLOCK PLAN 1.500 A1 FORMAT

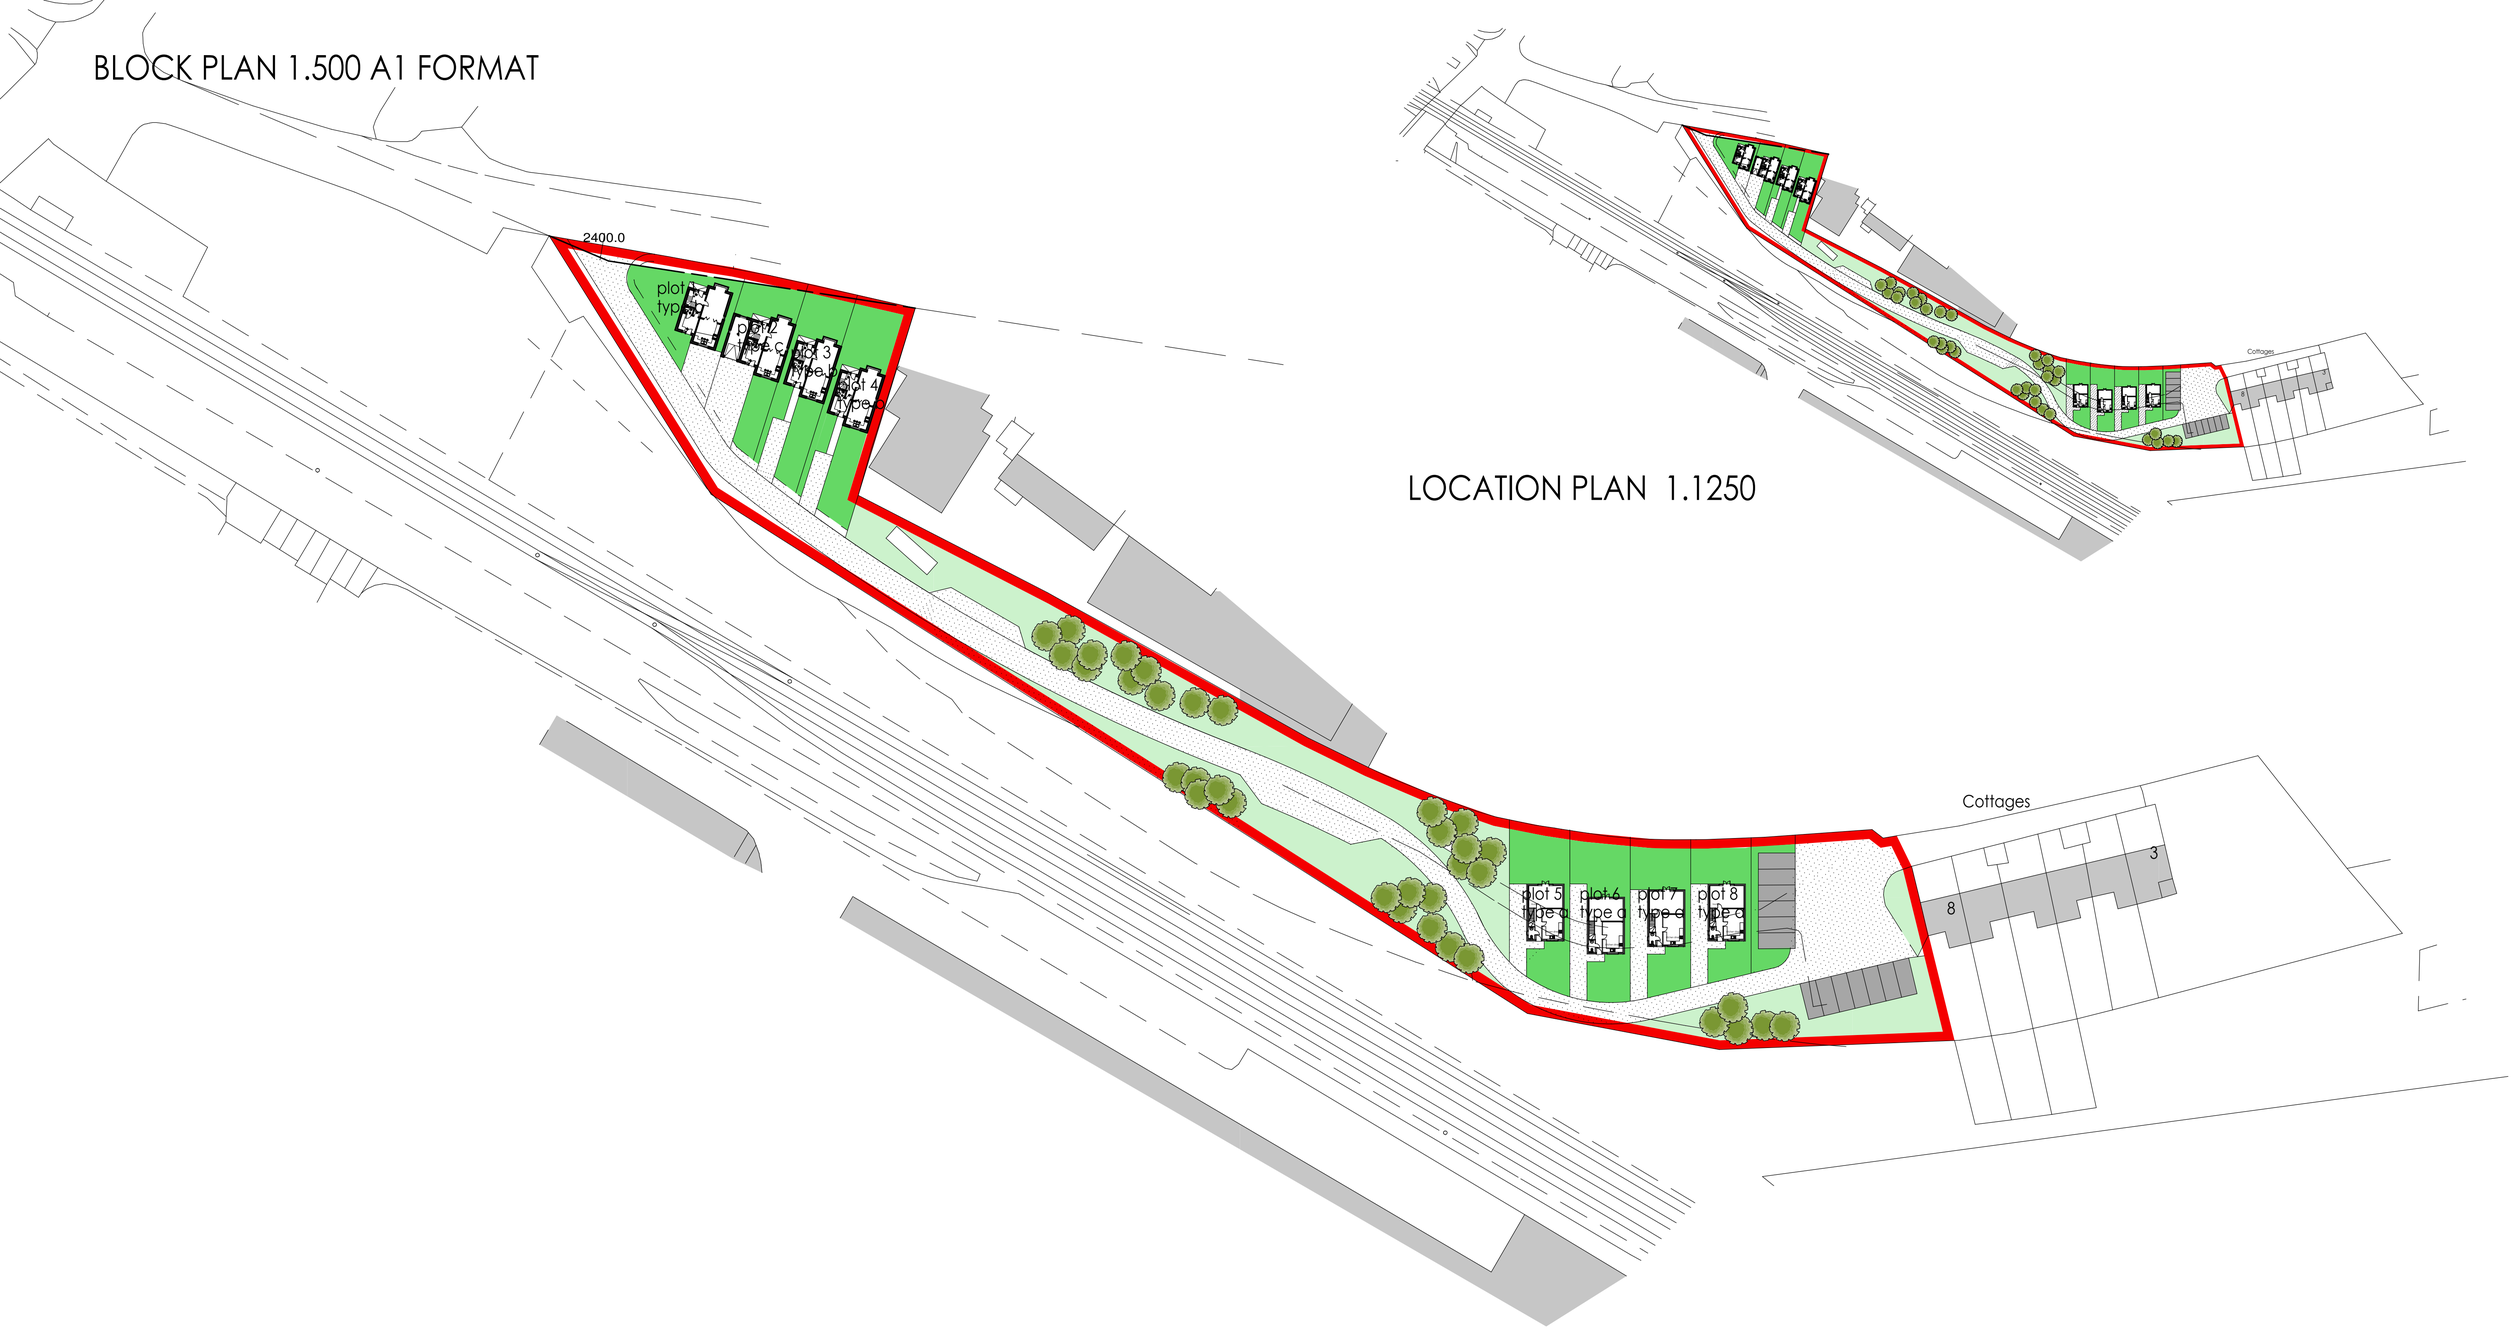

LOCATION PLAN 1.1250

N

david evans
chartered and registered architect
DEP
e mail david@deparchitects.net

client T AND L LTD
dwrg no TL/CW/2018/1

project PROPOSED RESIDENTIAL DEVELOPMENT CRESSWELL
amendments a

date MAY 2018

David Evans Practice, No 2 College Fields Farm Dorrington Lane Woore CW3 9RT
Tel: 01630 647750 Mobile 07879892868

PROPOSED RESIDENTIAL DEVELOPMENT CRESSWELL 8 DETACHED DWELLINGS total floor area not exceeding 1000 sq m