DETACHED 3 BED HOUSE TYPES SCALE 1.100 AND 1.200 A3 FORMAT



front elevation

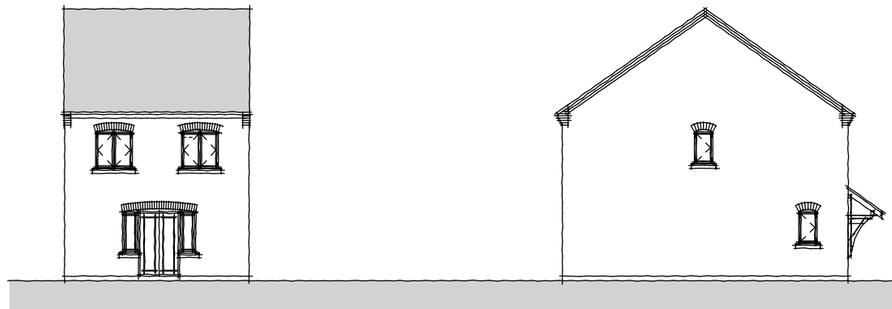

rear elevation

gable

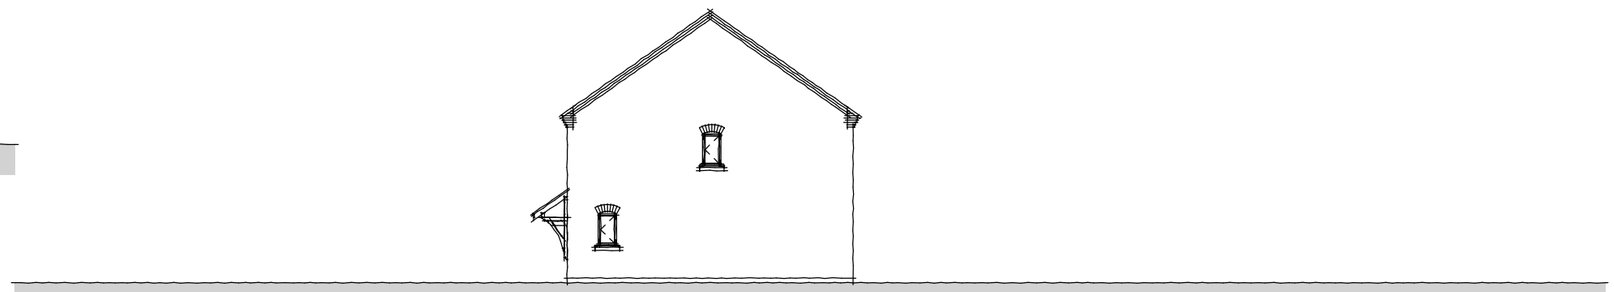

gable

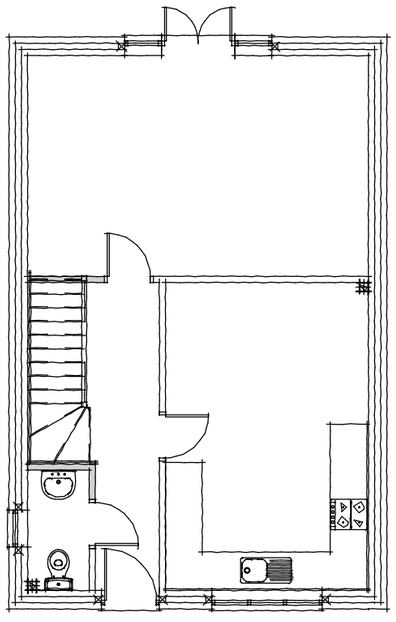

ground floor

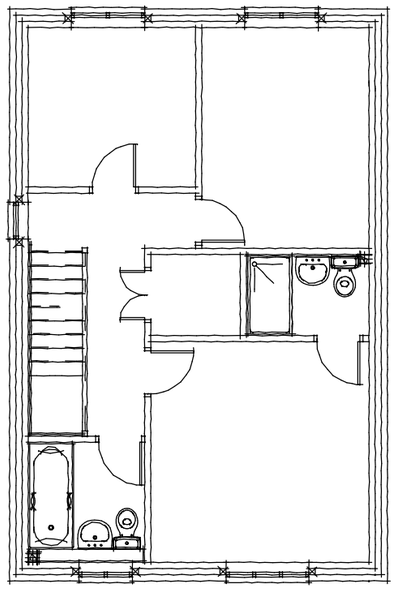

first floor

PROPOSED RESIDENTIAL DEVELOPMENT CRESSWELL

david evans
chartered and registered architect
e mail david@deparchitects.net

client T AND L LTD

dwrg no TL/CW/2018/4

project PROPOSED RESIDENTIAL DEVELOPMENT CRESSWELL
DETACHED 3 BED HOUSES

amendments
a

date MAY 2017

David Evans Practice, No 2 College Fields Farm Dorrington Lane Woore CW3 9RT
Tel: 01630 647750 Mobile 07879892868