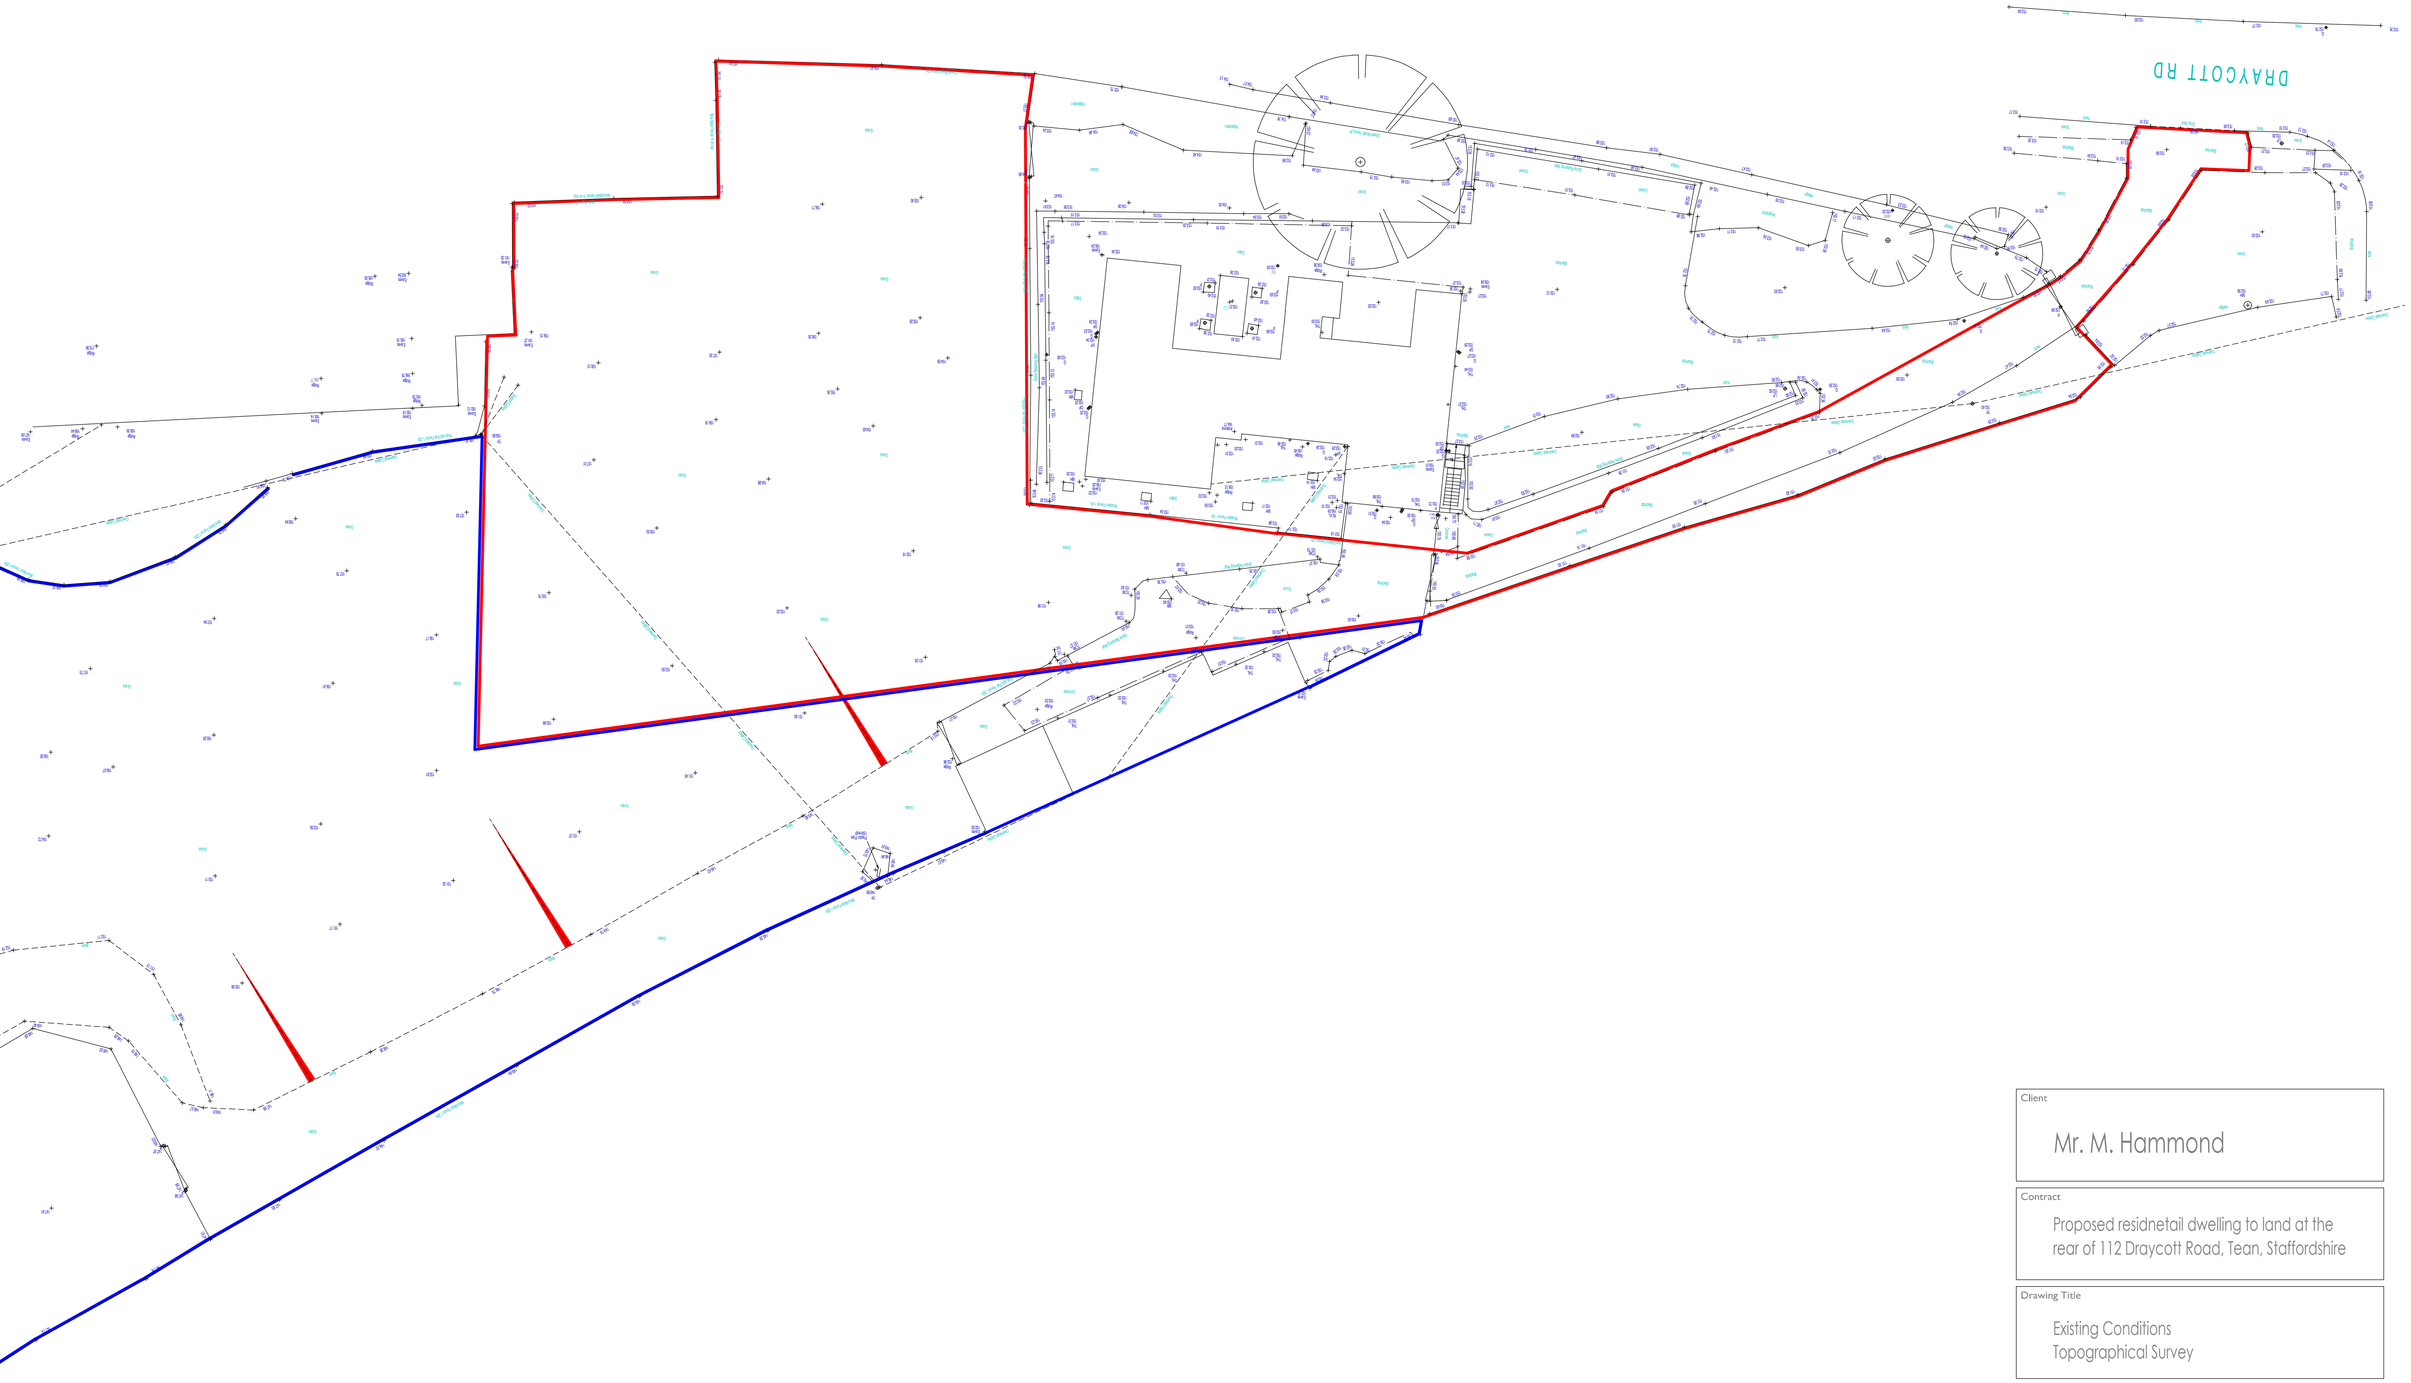

Client

Mr. M. Hammond

Contract

Proposed residnetail dwelling to land at the rear of 112 Draycott Road, Tean, Staffordshire

Drawing Title

Existing Conditions
Topographical Survey

Date	June 2018	Status	Planning
Scale	1:200	Contract Number	5405
Drg. No.	5405 - 001	Revision Suffix	

Revisions

BYATT OLIVER
— ASSOCIATES —

Telephone 01785 719368
E-mail info@byattoliver.co.uk
Website www.byattoliver.co.uk

Byatt Oliver
Unit E8 Whitebridge Way, Whitebridge Industrial Estate, Stone, Staffordshire ST15 8LQ