site layout plan
scale 1:200

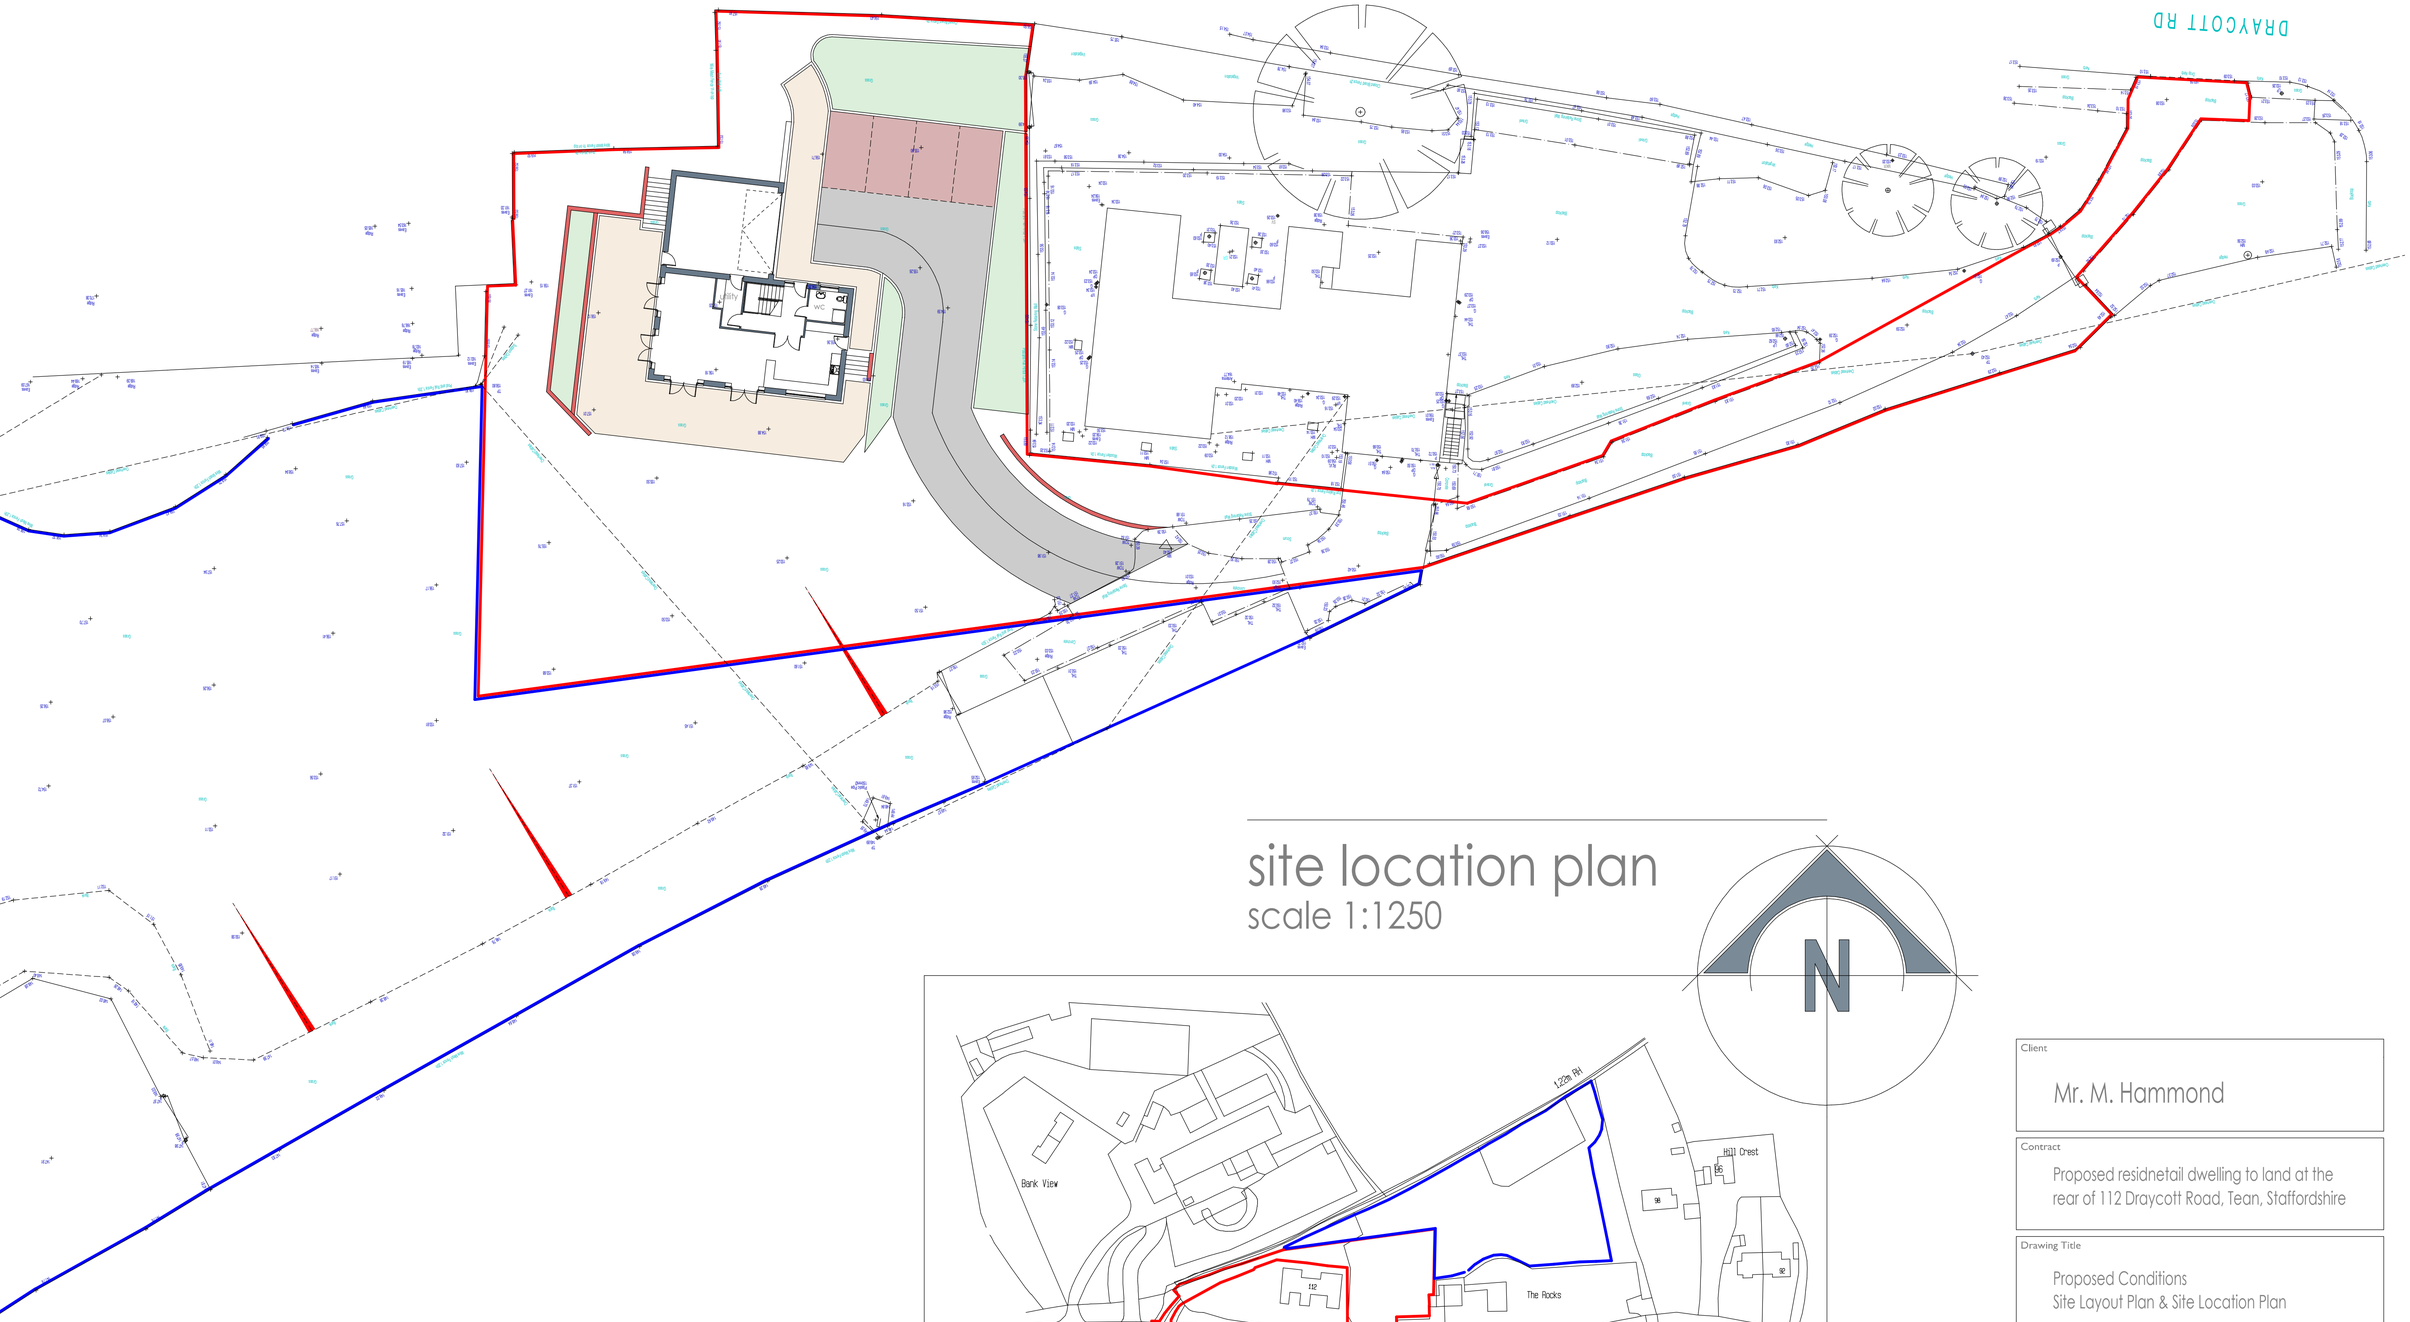

site location plan
scale 1:1250

Ordnance Survey, (c) Crown Copyright 2018. All rights reserved. Licence number 100022432

Client

Mr. M. Hammond

Contract

Proposed residnetail dwelling to land at the rear of 112 Draycott Road, Tean, Staffordshire

Drawing Title

Proposed Conditions
Site Layout Plan & Site Location Plan

Date	June 2018	Status	Planning
Scale	1:200 1:1250	Contract Number	5405
Drg. No.	5405 - 005	Revision Suffix	

Revisions

BYATT OLIVER
— ASSOCIATES —
Byatt Oliver
Unit E8 Whitebridge Way, Whitebridge Industrial Estate, Stone, Staffordshire ST15 8LQ
Telephone 01785 719368
Email info@byattoliver.co.uk
Website www.byattoliver.co.uk