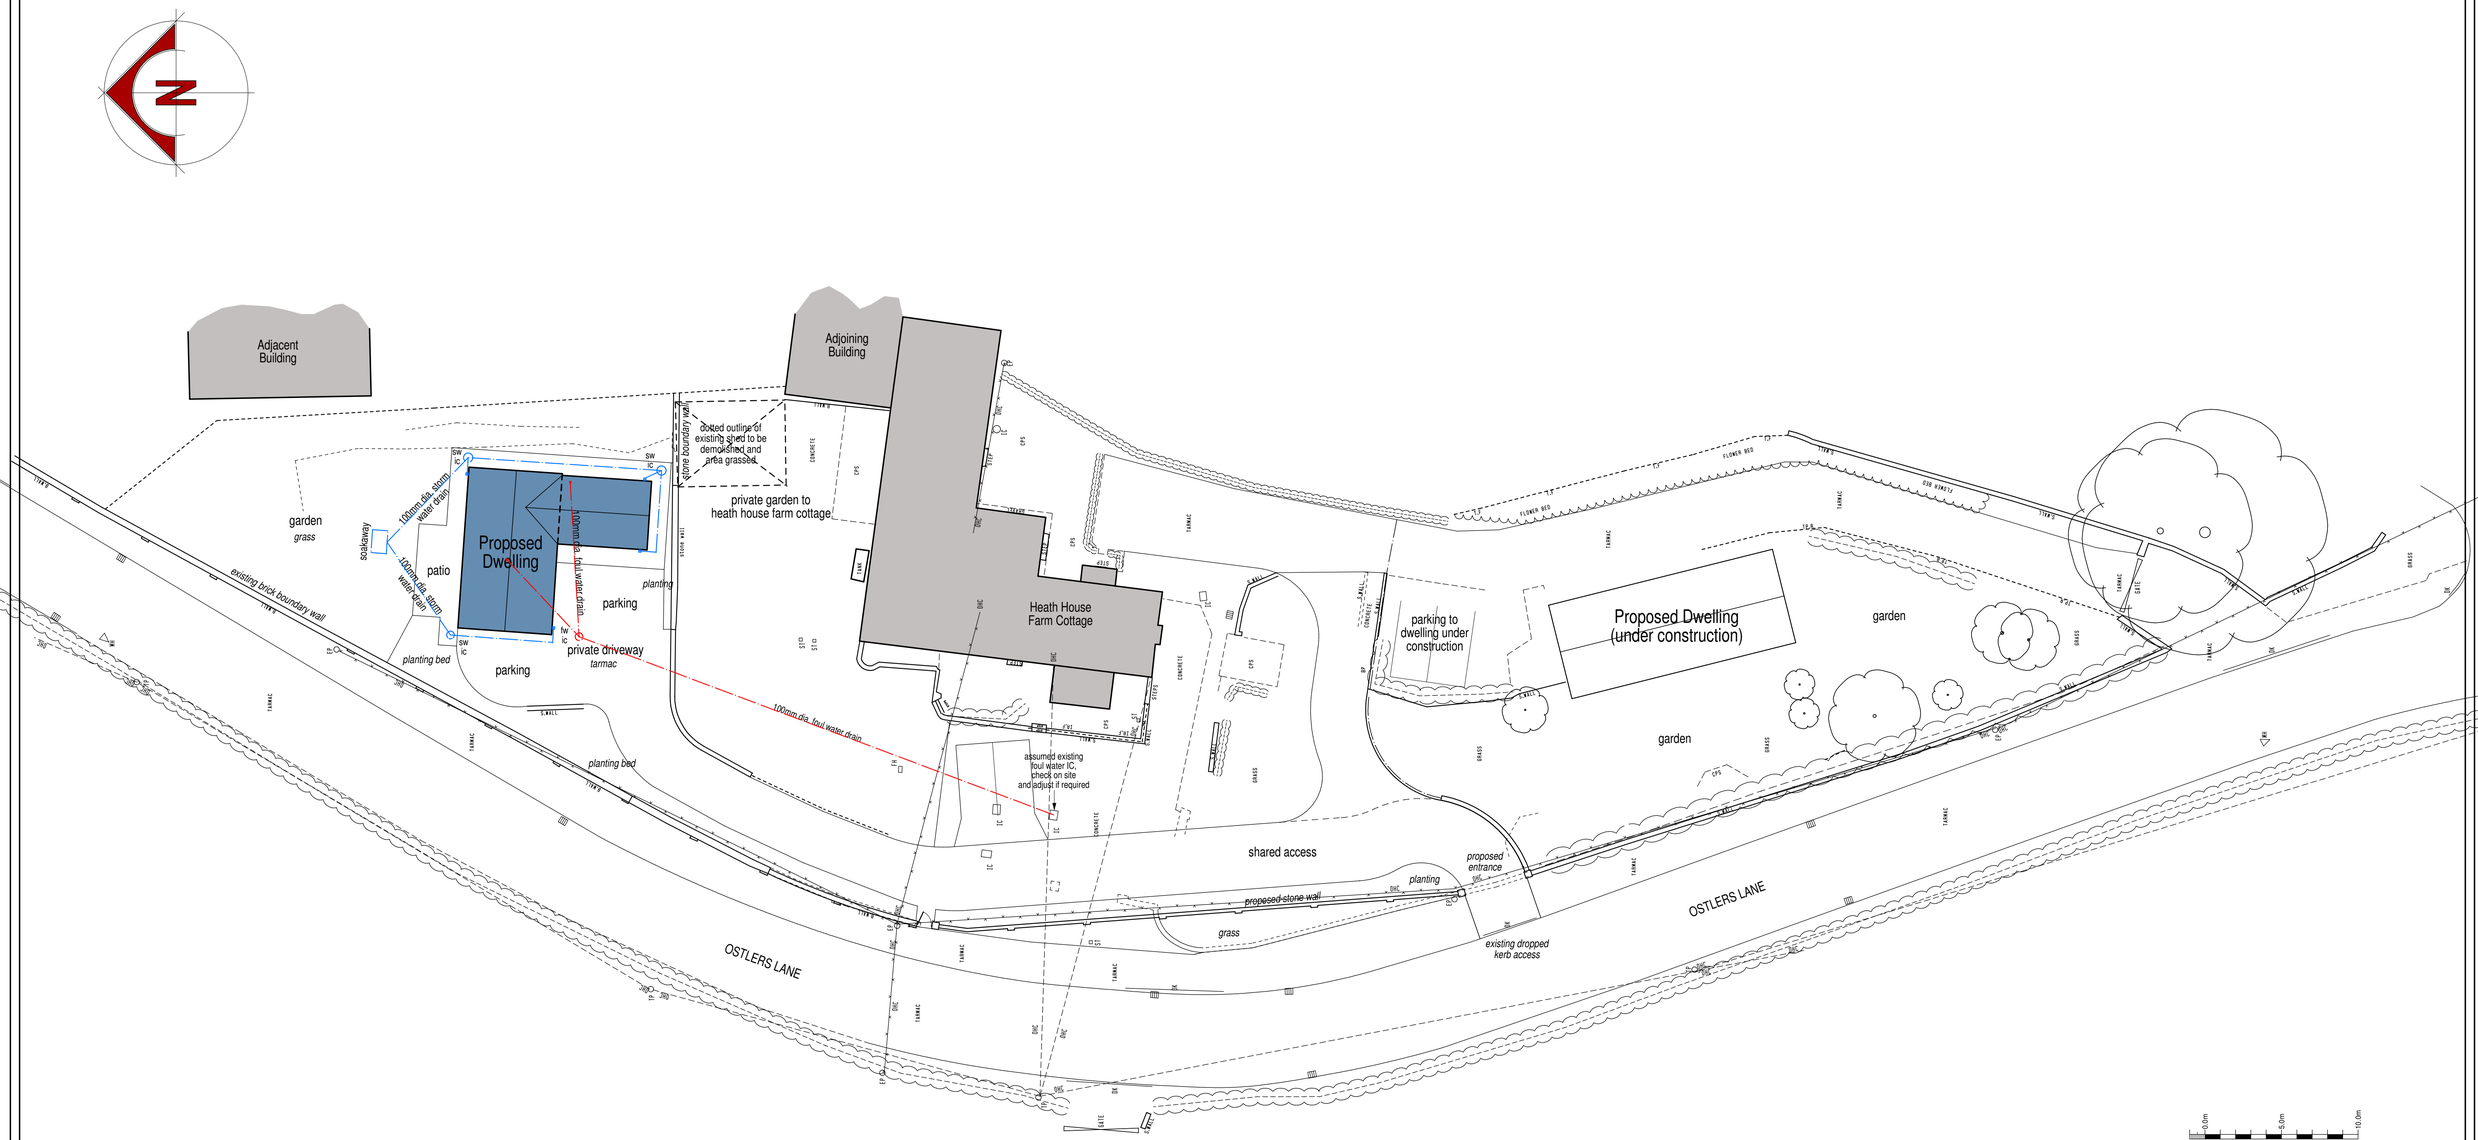

scale bar @ 1:200

Mr J Carr

PROPOSED CHANGE OF USE AND EXTENSION OF PARTLY CONSTRUCTED GAMES ROOM INTO DWELLING AT HEATH HOUSE FARM COTTAGE, OSTLERS LANE, CHEDDLETON, STAFFORDSHIRE, ST13 7DQ.

PLANNING CONDITIONS
DRAINAGE PLAN

Date	Sheet	Scale
JULY 2018	A1	1:200
Drg No.	Rev.	Drawn
2016-2197-29	A	NAW

A - 18/07/2018 - SCALE CHANGED TO 1:200

SAMMONS Architectural LIMITED
Chartered Institute of Architectural Technologists Registered Practice
10 Cawdry Buildings, Fountain Street, Leek. ST13 6JP
Telephone: 01538 386002
E-mail: info@sammonsltd.co.uk
Web: www.sammonsltd.co.uk

This drawing is copyright.
All dimensions must be checked prior to commencement.