ROOF PLAN

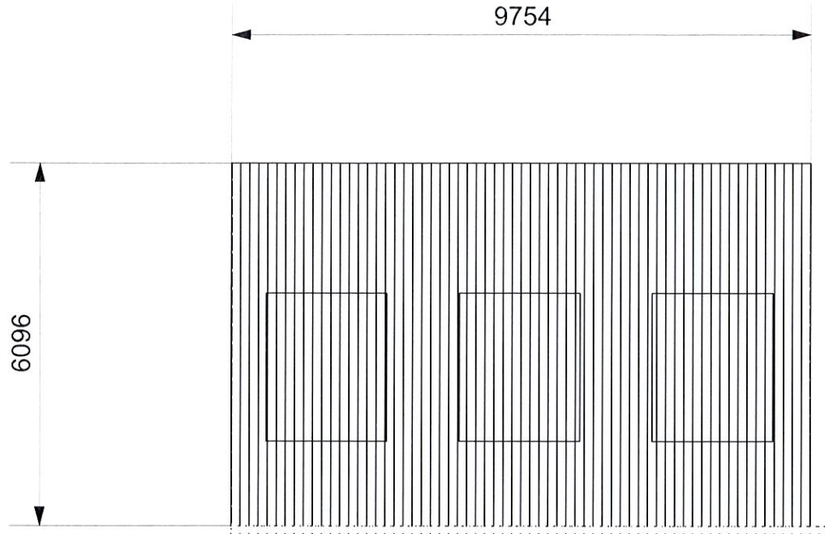

PARTIAL VIEW OF EXISTING BUILDING SHOWN FOR REFERENCE ONLY

TOP VIEW

TITLE:	LEAN TO - 36' X 20'	SHEET NUMBER: 1
UNITS:	COMPANY:	ISSUED DATE:
mm	GRAHAM WATKINS & CO ESTATE AGENTS	29/06/2018
SIZE:	DRAWN BY:	SCALE:
A3	RLW	1:100

NORTH-EAST ELEVATION

EXISTING BUILDING SHOWN FOR REFERENCE ONLY



RIGHT VIEW

TITLE:	LEAN TO - 36' X 20'	SHEET NUMBER: 3
UNITS:	COMPANY:	ISSUED DATE:
mm	GRAHAM WATKINS & CO ESTATE AGENTS	29/06/2018
SIZE:	DRAWN BY:	SCALE:
A3	RLW	1:100

NORTH-WEST ELEVATION

EXISTING BUILDING SHOWN FOR REFERENCE ONLY

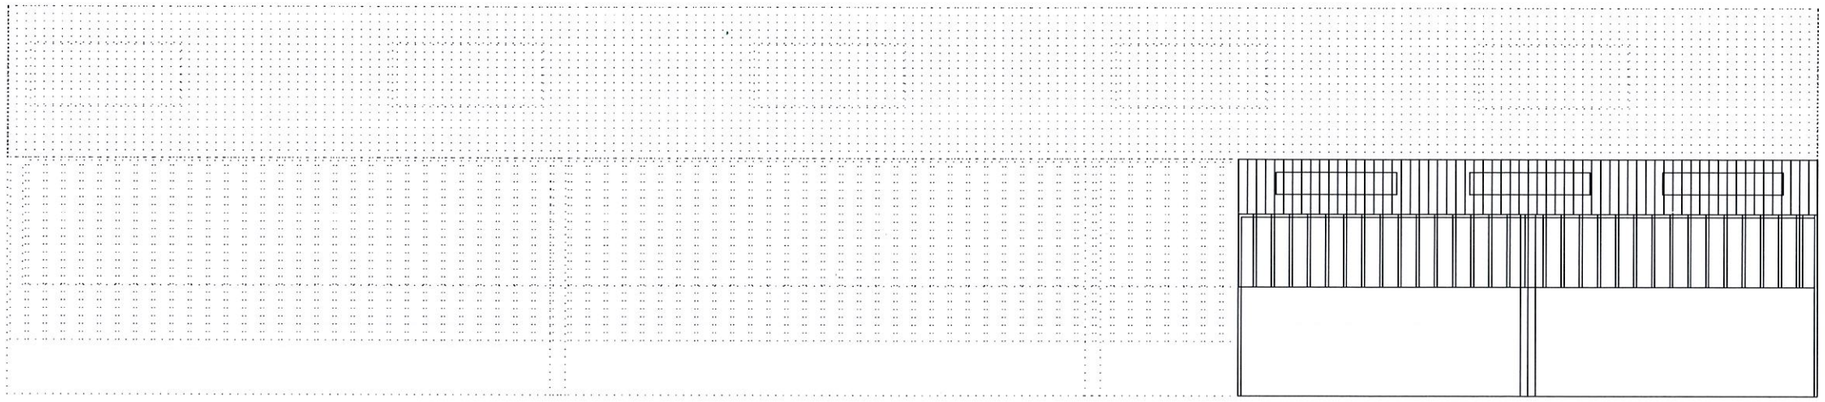

BACK VIEW

TITLE:	LEAN TO - 36' X 20'	SHEET NUMBER: 4
UNITS:	COMPANY:	ISSUED DATE:
mm	GRAHAM WATKINS & CO ESTATE AGENTS	29/06/2018
SIZE:	DRAWN BY:	SCALE:
A3	RLW	1:100

FLOOR PLAN

PARTIAL VIEW OF EXISTING BUILDING SHOWN FOR REFERENCE ONLY

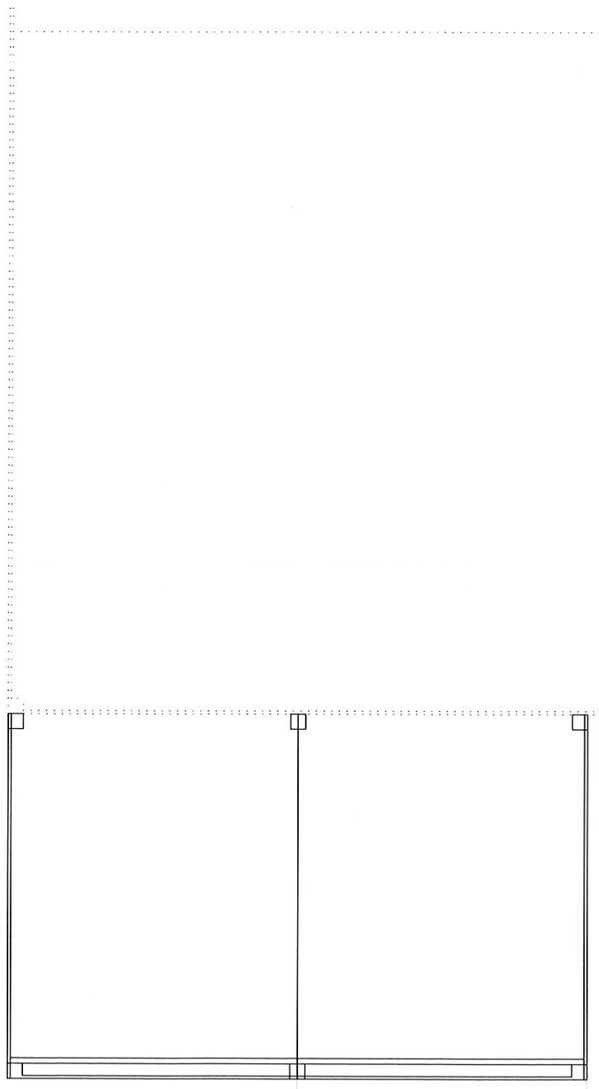

4877

BOTTOM VIEW

TITLE:	LEAN TO - 36' X 20'	SHEET NUMBER: 5
UNITS:	COMPANY:	ISSUED DATE:
mm	GRAHAM WATKINS & CO ESTATE AGENTS	29/06/2018
SIZE:	DRAWN BY:	SCALE:
A3	RLW	1:100

SOUTH-WEST ELEVATION

EXISTING BUILDING SHOWN FOR REFERENCE ONLY



LEFT VIEW

TITLE:	LEAN TO - 36' X 20'	SHEET NUMBER: 6
UNITS:	COMPANY:	ISSUED DATE:
mm	GRAHAM WATKINS & CO ESTATE AGENTS	29/06/2018
SIZE:	DRAWN BY:	SCALE:
A3	RLW	1:100