

Temporary Agricultural Farm workers accommodation

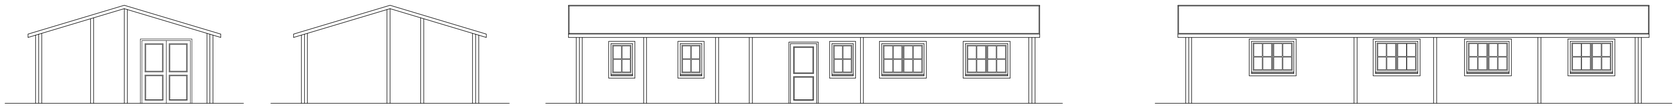

Floor Plans and Elevations
Scale 1:100

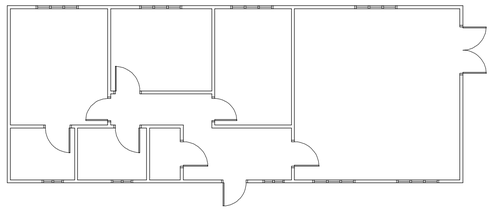



Client
Mr A Byatt & Mrs P Hughes

Cont act
Proposed Temporary agricultural workers accomodation at
Far Lakes Farm, Shaw Wall Lane, Foxt.

Drawing Title
Proposed Site Layout Plan

Date June 2018	Status Preliminary
Scale 1:200	Contract Number 5422
Drg. No. 5422 - 001	Revision Suffix A

Revisions

Rev A	09.07.18	Floor plans and Elevations added

A1

BYATT OLIVER
— ASSOCIATES —
Telephone 01785 719268
Email enquiries@byattoliver.co.uk
Website www.byattoliver.co.uk
Byatt Oliver
Unit 1B Whitebridge Way, Whitebridge Industrial Estate, Stone, Staffordshire ST15 8LQ