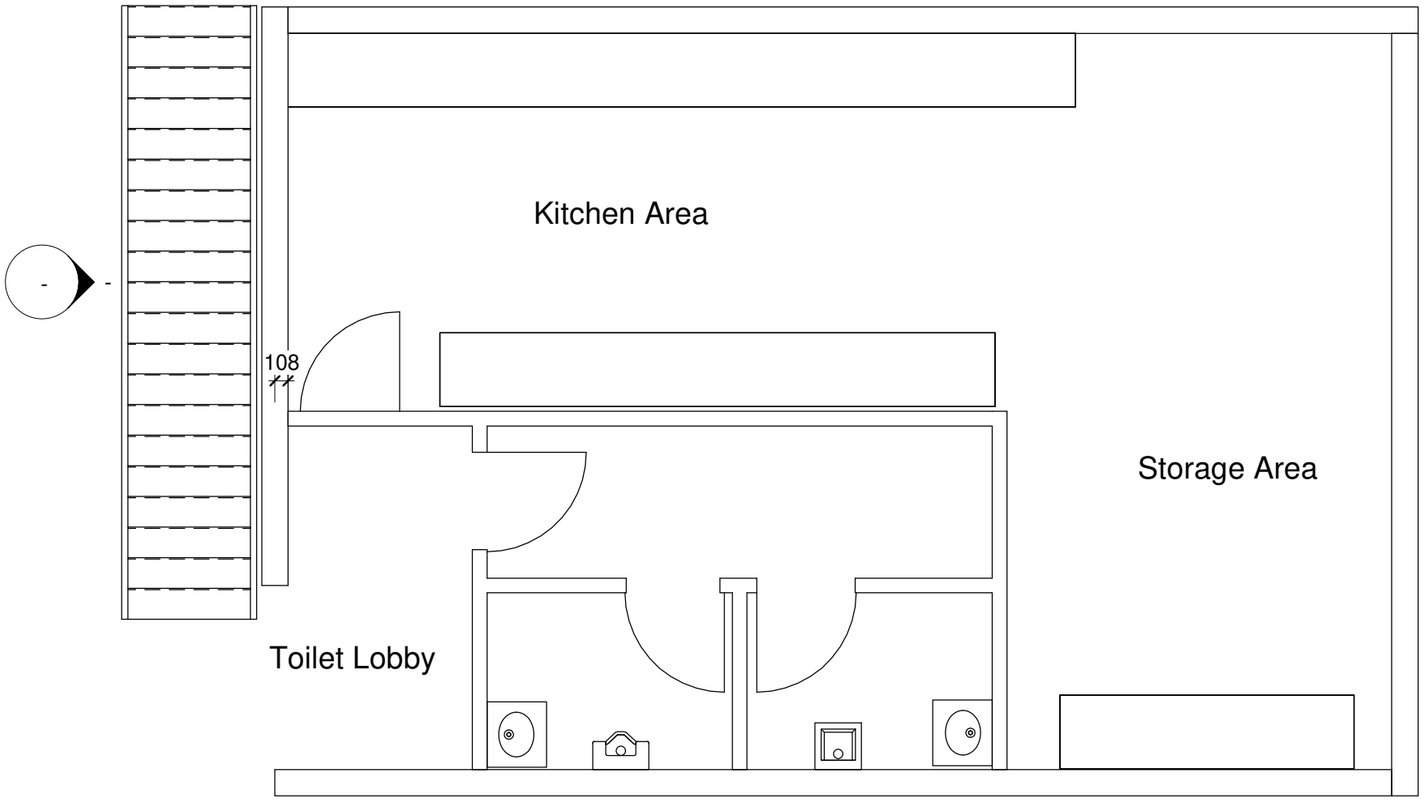

Rev	Revision Description	Date	By

STATUS

PROJECT

Leek Cafe

TITLE

Basement

BYRNE
CONTRACTING SERVICES LIMITED
2nd AVENUE
RADNOR PARK TRADING ESTATE
CONGLETON
CHESHIRE
CW12 4XS
Tel: 01260 290800 Fax: 01260 270928

DRAWN BY	PUBLISH DATE	SCALE (@ A3)
SJ	19/07/18	1 : 50
JOB No.	DRAWING NUMBER	REVISION
001	01	1

19/07/2018 09:40:59