
Ordnance Survey © Crown copyright 2018 All rights reserved. Licence number 100051789

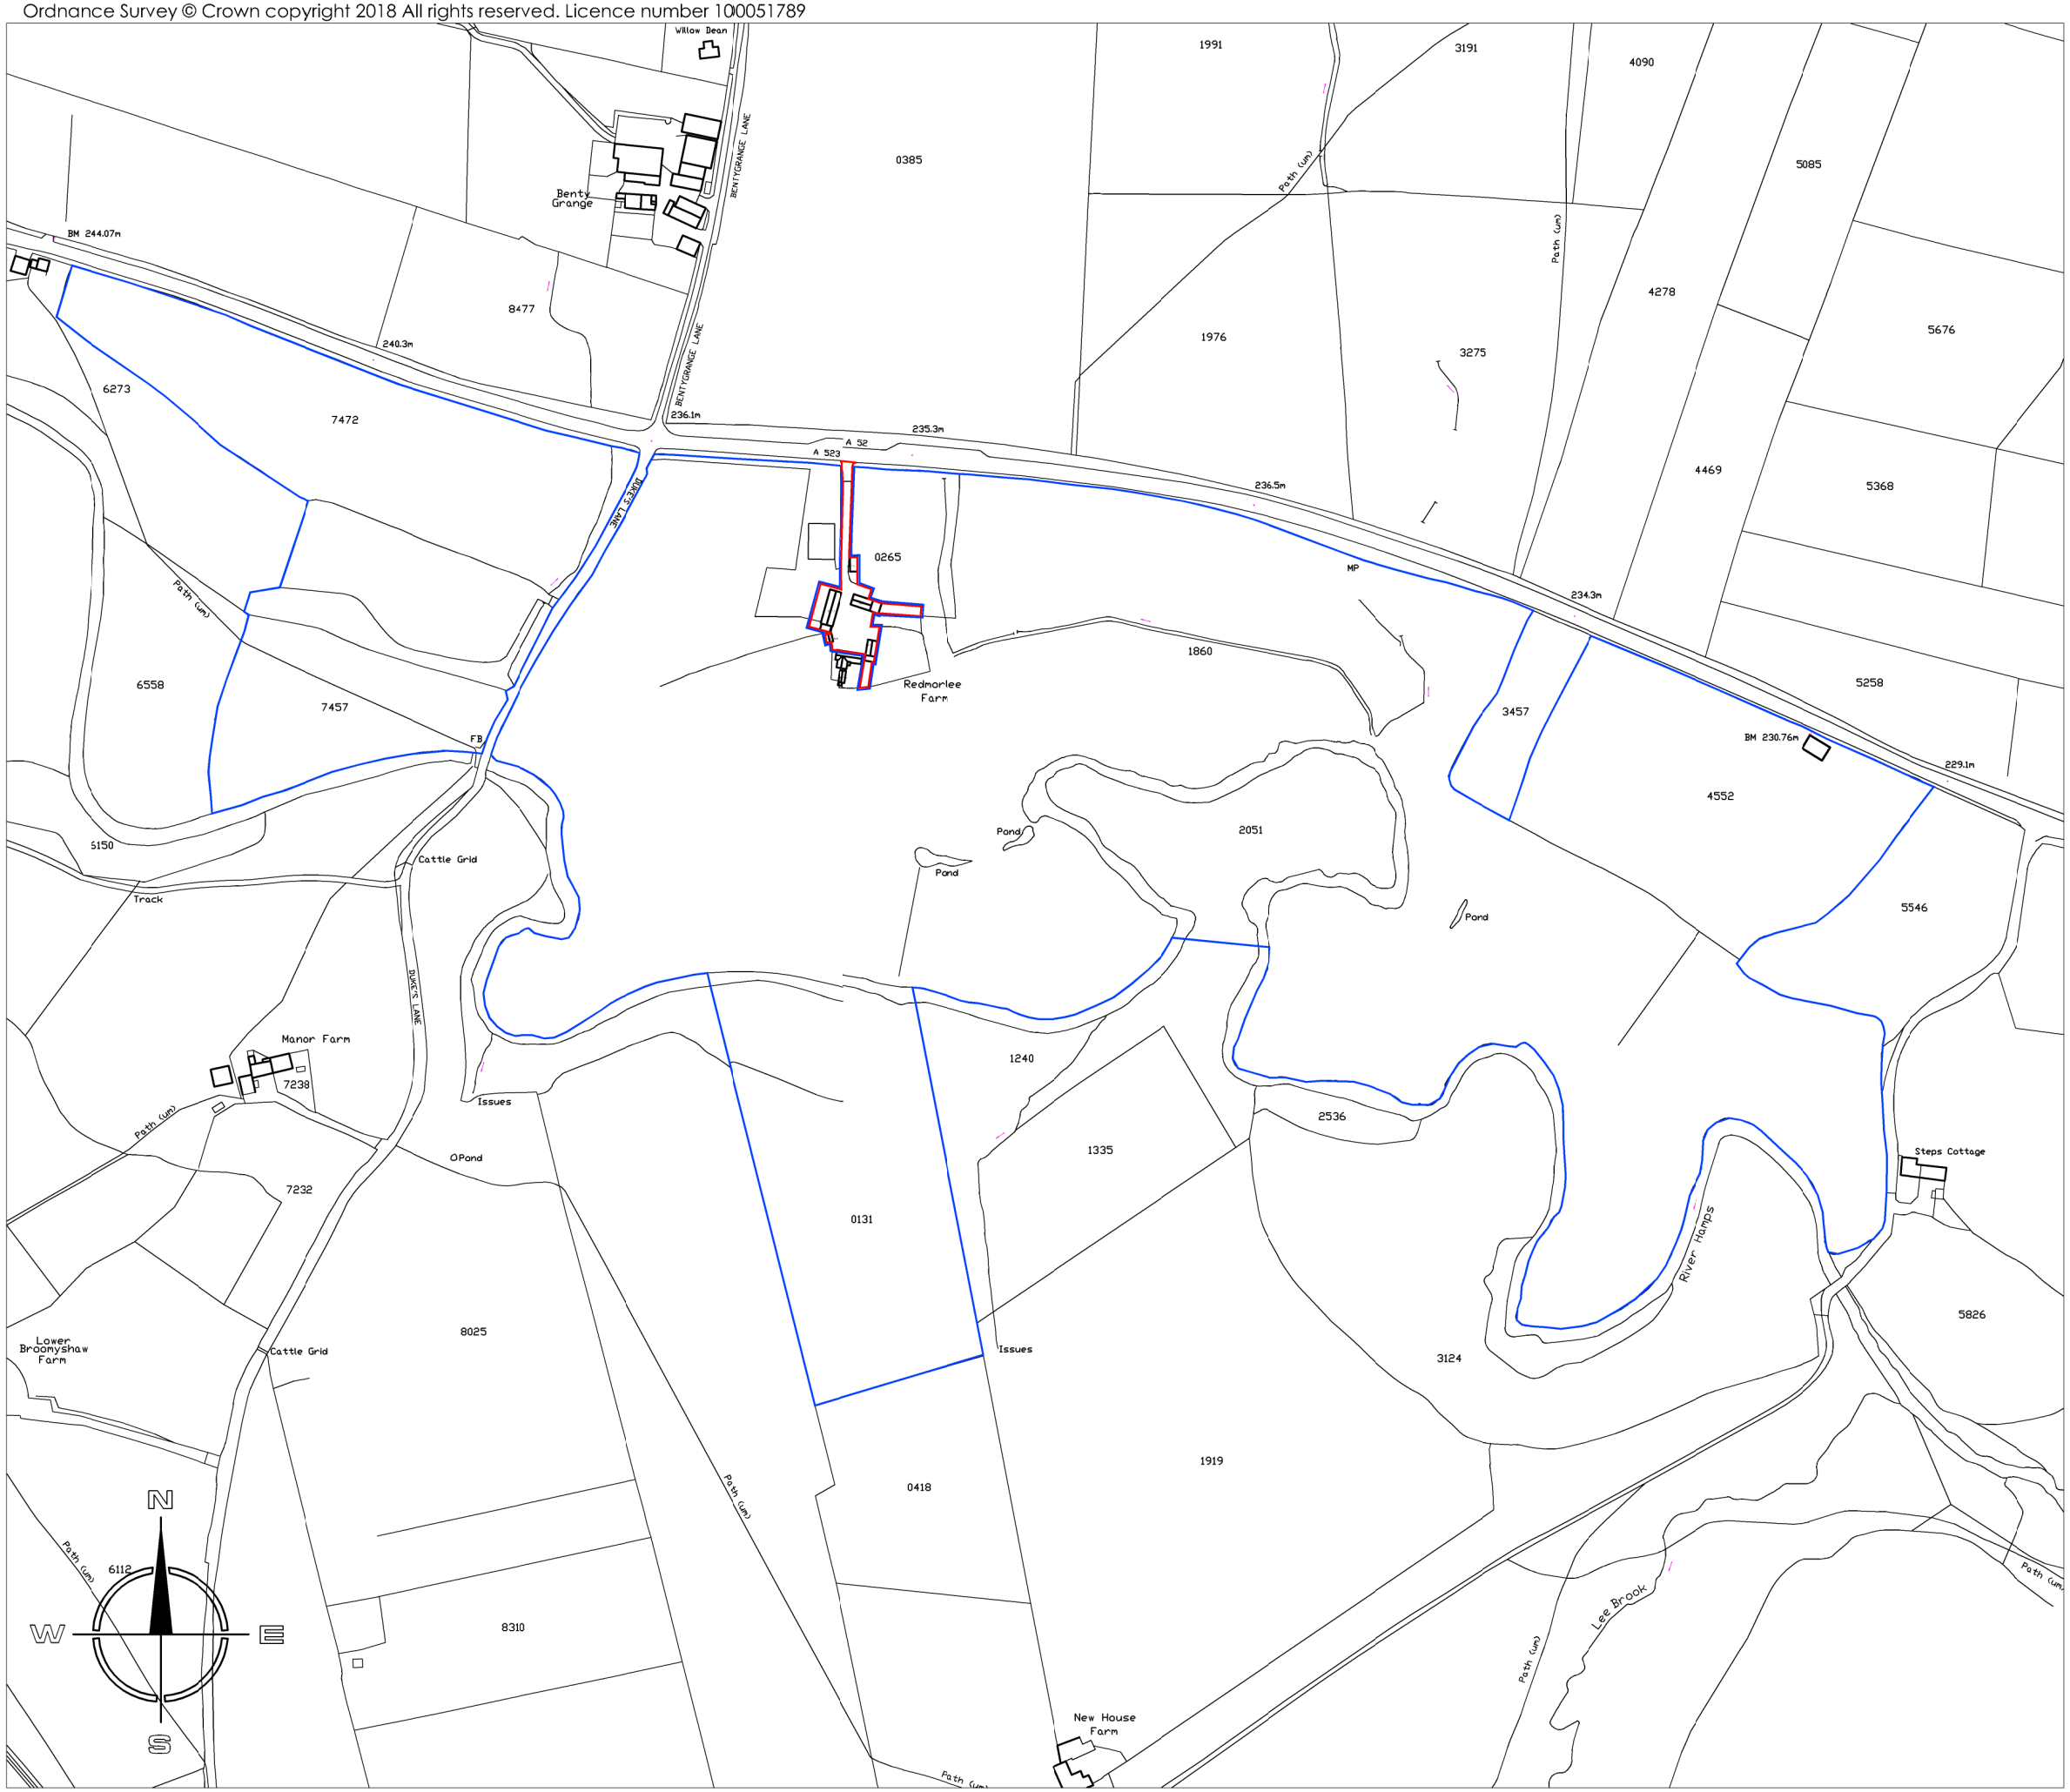

SITE LOCATION PLAN 1:2500

Copyright of this drawing is vested in the Architect and it must not be copied or reproduced without consent. Figured dimensions only are to be taken from this drawing. All contractors must visit the site and be responsible for taking and checking all dimensions relative to their work. Hewitt&Carr Architects Ltd are to be advised of any variation between drawings and site conditions.
CLIENTS ARE ADVISED TO CLARIFY DIMENSIONS WITH THE ARCHITECT PRIOR TO SETTING OUT AND NOT TO SCALE FROM THE DRAWING

Rev.	Drawn	Comments	Date
A	KEW	Do Not Scale removed	Jul 18

Hewitt&Carr Architects
A: The Studio I 7A High Street I Cheadle I Staffordshire I ST10 1AA
T: 07803 256299 I 07971 396376
E: enquiries@hcarchitects.co.uk
W: www.hcarchitects.co.uk

Client
Mr H Wainscott

Project
Proposed Conversion of Barns to Residential Accommodation
Red Morley Farm, Winkhill, Staffs

Title
Site Location Plan as Existing

SURVEY

Status
Survey

Date Sept 2013 Drawn SG

Scale @A3 1:2500 Checked

Project No 00225 Drawing No. AL(0)16 Rev A

File Ref: C:\