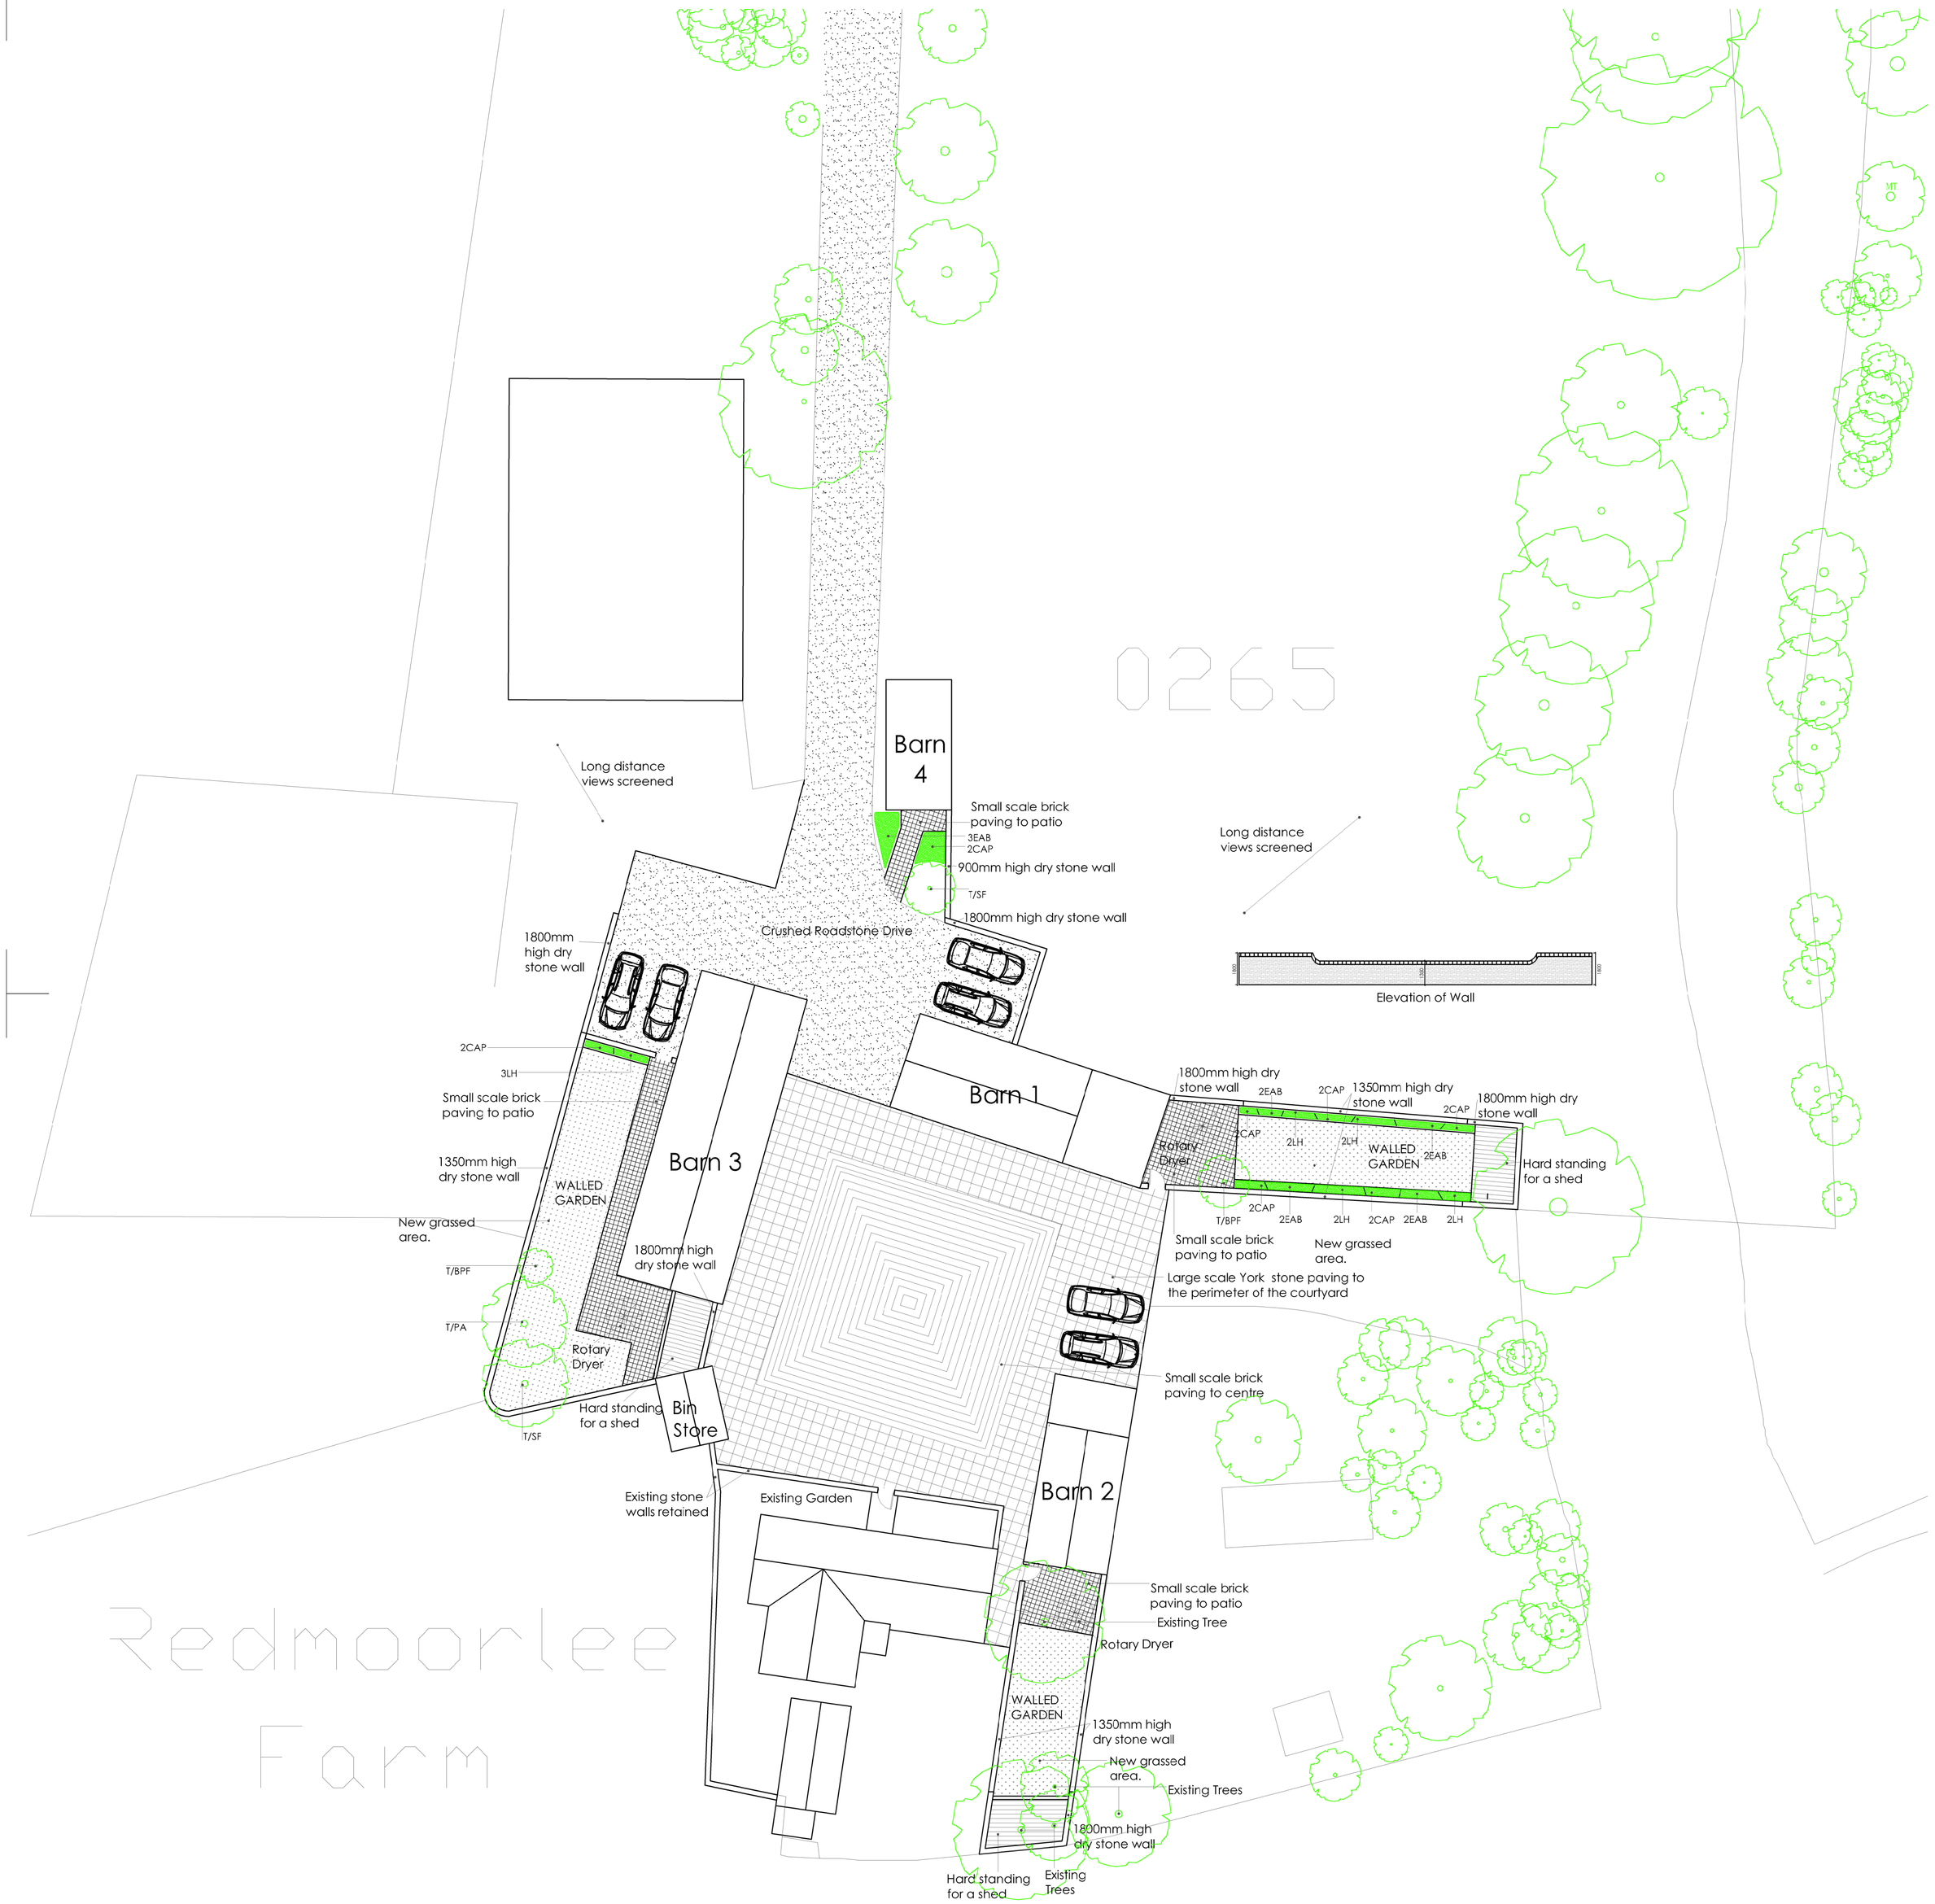

Copyright of this drawing is vested in the Architect and it must not be copied or reproduced without consent. Figured dimensions only are to be taken from this drawing. All contractors must visit the site and be responsible for taking and checking all dimensions relative to their work. Hewitt&Carr Architects Ltd are to be advised of any variation between drawings and site conditions.
CLIENTS ASE ADVISED TO CLARIFY DIMENSIONS WITH THE ARCHITECT PRIOR TO SETTING OUT AND NOT TO SCALE FROM THE DRAWING

Rev.	Drawn	Comments	Date

Planting Notes

Topsoil to Planting Areas
The existing sub soil shall be fully de-compacted in accordance with the 'Complete Cultivation' method to the full rootable soil depth to at least 1m below finished ground level. Imported topsoil to be in accordance with BS 3882 - Multi-Purpose grade free from stones, weeds, debris, clay and vegetation. It shall be of a similar PH to the existing soil. Location of topsoil source, and previous and current land use for natural soils shall be submitted for approval prior to ordering and delivery. Provide a declaration of analysis, to include; date of sampling and analysis, test results including Contamination Porameters and written compliance with the relevant Topsoil Grade in BS 3882:2007, Multipurpose grade. A sample of the first delivery of topsoil shall be available for inspection and approval prior to delivery of further loads. A sample of the approved top soil to be retained on site for comparison during the works
Topsoil to be reinstated to minimum 450mm depth in planting areas and 200mm depth in turfed areas, in layers not more than 150mm thick, treated with glyphosate min 2 weeks prior to planting. Gently firm between layers. Any stones above 20mm dia to be removed. Prior to planting the ground should be full de-compacted
Topsoil to be domed generally within planting area with recessed edge below the top of perimeter kerbing to retain the bark mulch

Works to Existing Trees
Pruning and tree removal works to be carried out to avoid nesting season by a qualified arborculturalist. Existing trees to be pruned back to improve shape and stability and to allow improved clearance and pedestrian access along the highway. Trees to be thinned to allow retained trees and new native tree planting to thrive. All works to be approved by the local authority prior to commencement.
Existing retained trees to be protected in accordance with BS 5837

Cultivation
Excavate planting pits to a minimum depth of
200 x 200 x 250mm for all 1 litre and smaller pot grown plants & 300 x 300 x 450mm for all 2 and 3 litre pot grown shrubs.
Excavate to 150mm wider and deeper than root spread for bare root shrubs. Plant plants at the correct depth.
Cultivation: Cultivate whole planting bed to minimum 300mm depth.
Timing: Within a few days before planting, with weather and ground conditions suitably dry and mild with no risk of frost.
Surface: Leave regular and even. Undesirable material brought to the surface: Remove weeds, roots, stones and clods larger than 50mm in any dimension, tufts of grass and foreign matter. Soil within root spread of trees and shrubs to be retained: Do not dig or cultivate.

Planting
Carry out planting while soil and weather conditions are suitable. Do not plant during periods of frost, rain or strong winds. All plants and trees to be in accordance with the criteria as stated in BS 3936 All plants to be positioned upright, well-balanced and with best side to front. All plants to be planted in holes excavated large enough to allow adequate root spread to a depth of minimum 75mm lower than the root system.
Remove any non-perishable containers and trim back damaged roots prior to planting. On completion of planting remove any damaged twigs and shorten back trees or shrubs as necessary to compensate for any root reduction.

PLANTING KEY				
CODE	TREES	SPEC SIZE	POT SIZE	QUANTITY
T/BPF	Betula Pendula Fastigiata	12-14cm	WRB	2
T/PA	Prunus Avium	12-14cm	WRB	1
T/SF	Sorbus Fastigiata	12-14cm	WRB	2
	SHRUBS			
CAP	Choisya Aztec Pearl	20-30cm	C3	14
EAB	Escallonia Apple Blossom	20-30cm	C3	11
LH	Lavender Hidcote	15-30cm	C3	11

Hewitt&Carr Architects
A: 2-4 Cross Street I Cheadle I Staffordshire I ST10 1NP
T: 01538 756888
E: enquiries@hcarchitects.co.uk
W: www.hcarchitects.co.uk

Client
Mr H Wainscott

Project
Proposed Conversion of Barns to Residential Accommodation
Red Morley Farm, Winkhill, Staffs

Title
Site as Proposed Landscaping Plan

PLANNING

Status
Planning

Date July 18
Drawn AS
Scale @A1 1:200
Checked

Project No 00225
Drawing No. AL(0)22
Rev

File Ref: H:\REF